
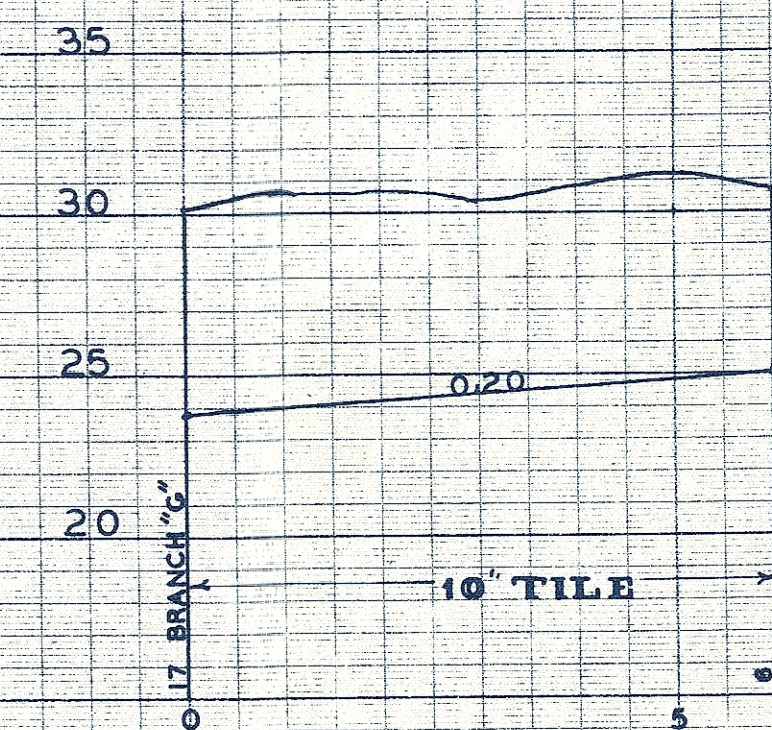


BRANCH 'G'

BRANCH 'A-G'

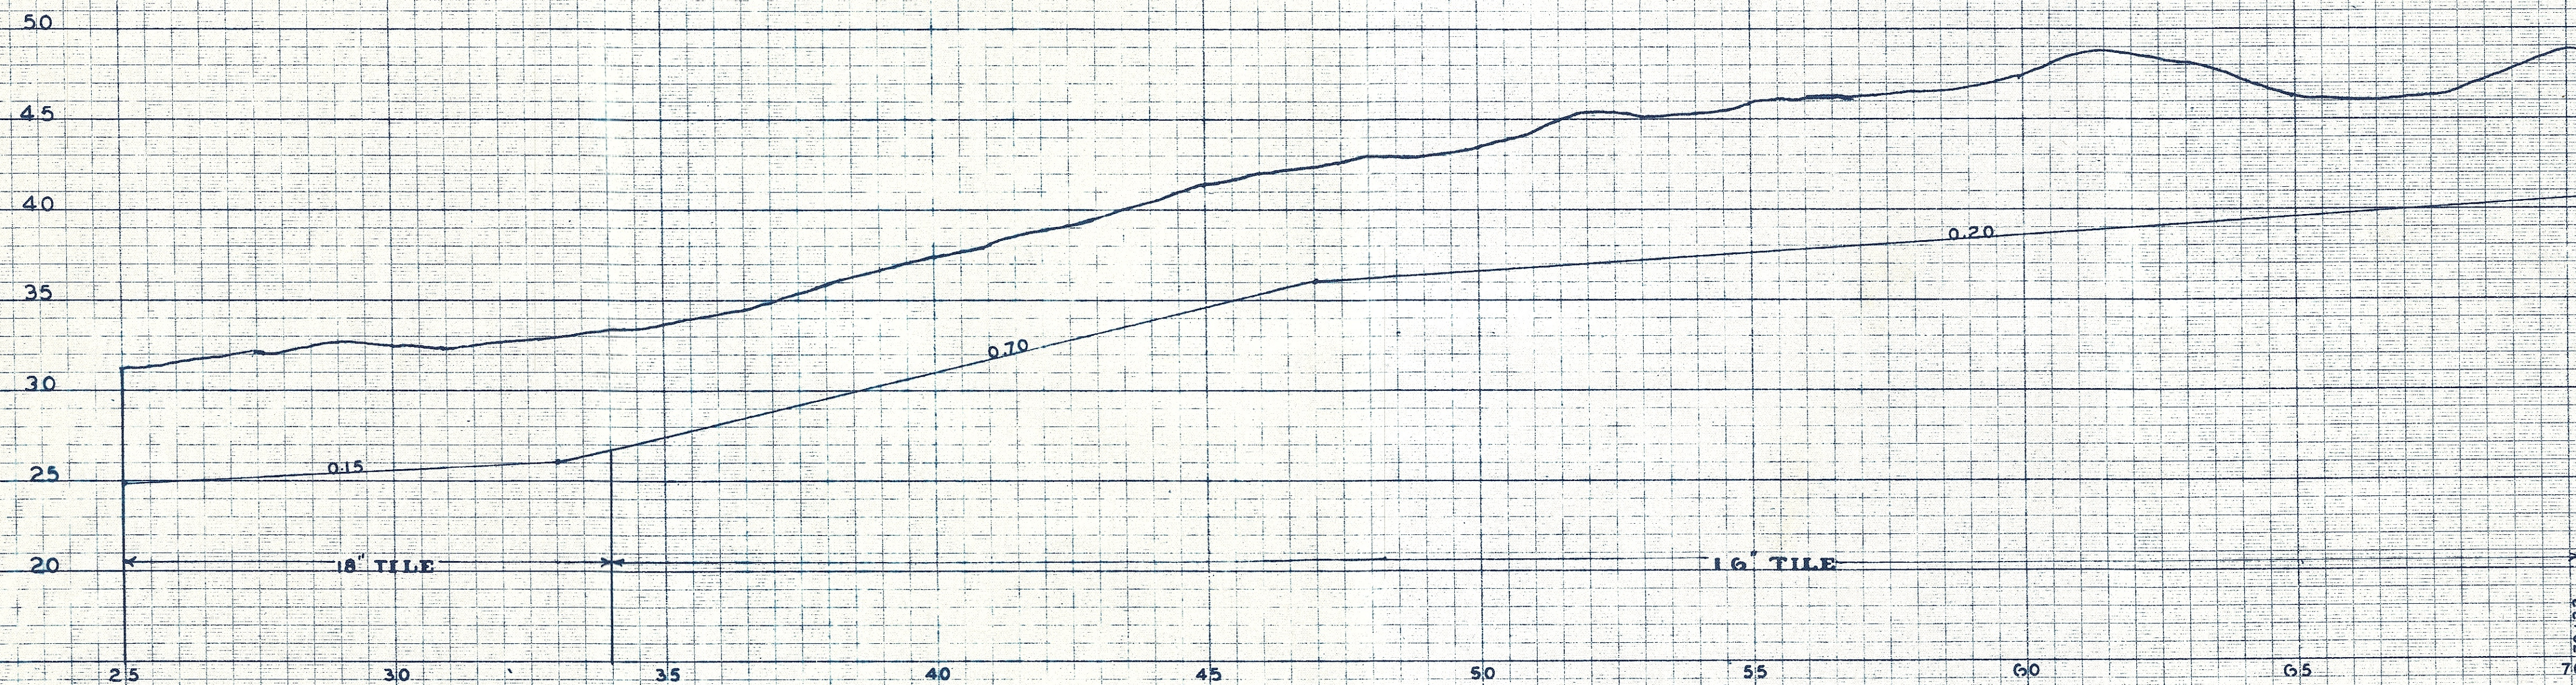



DRAINAGE-DISTRICT-NO. 29
SAGCOUNTY, IOWA
SAC TWP.
T86N-R35W
AUGUST 20, 1909

500'
SCALE
 500'

SHEET NO. 3

BRANCH 'F'

BRANCH 'G'

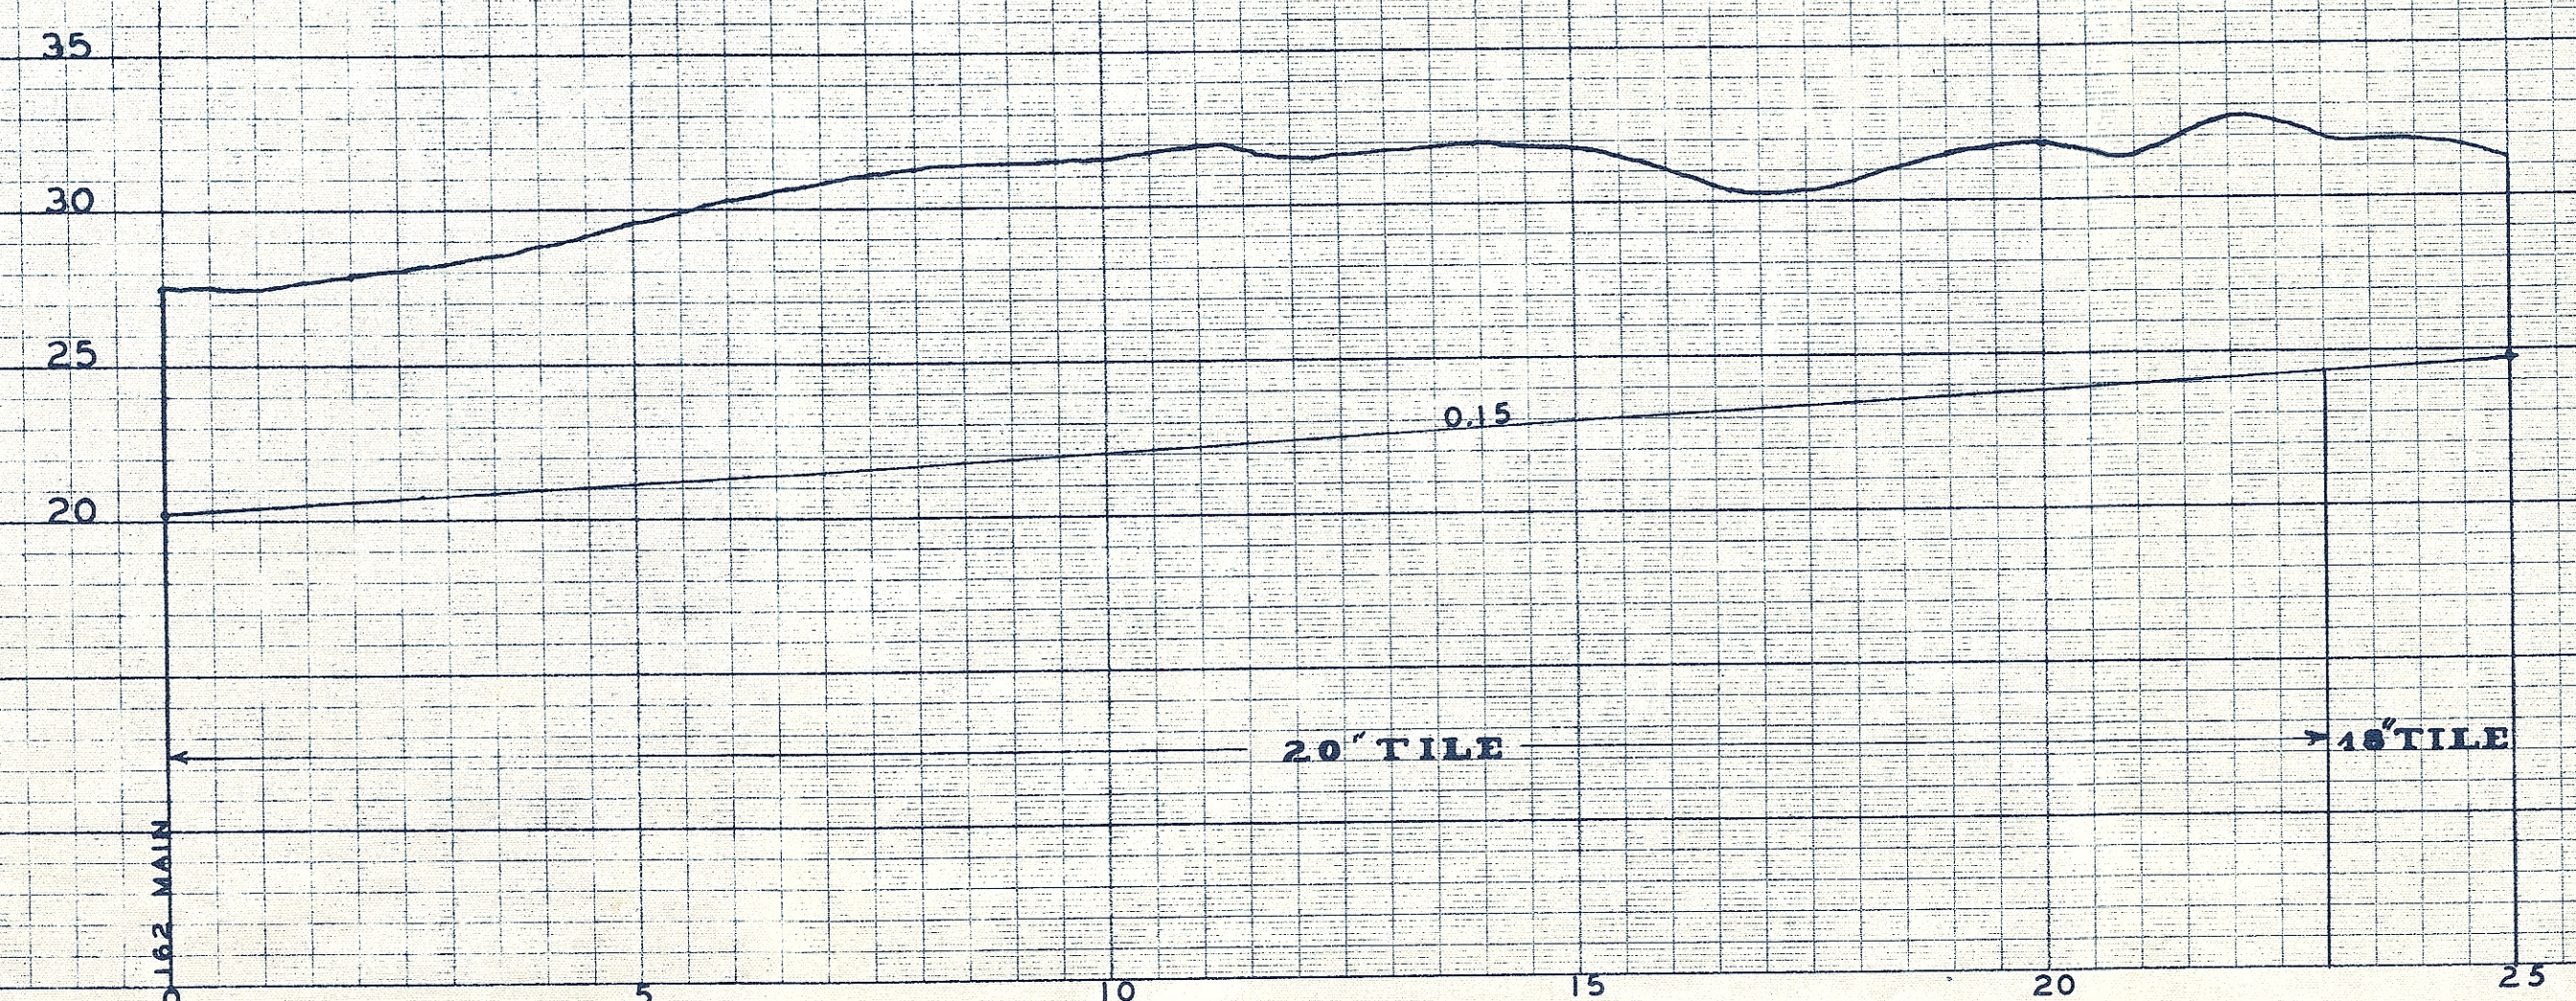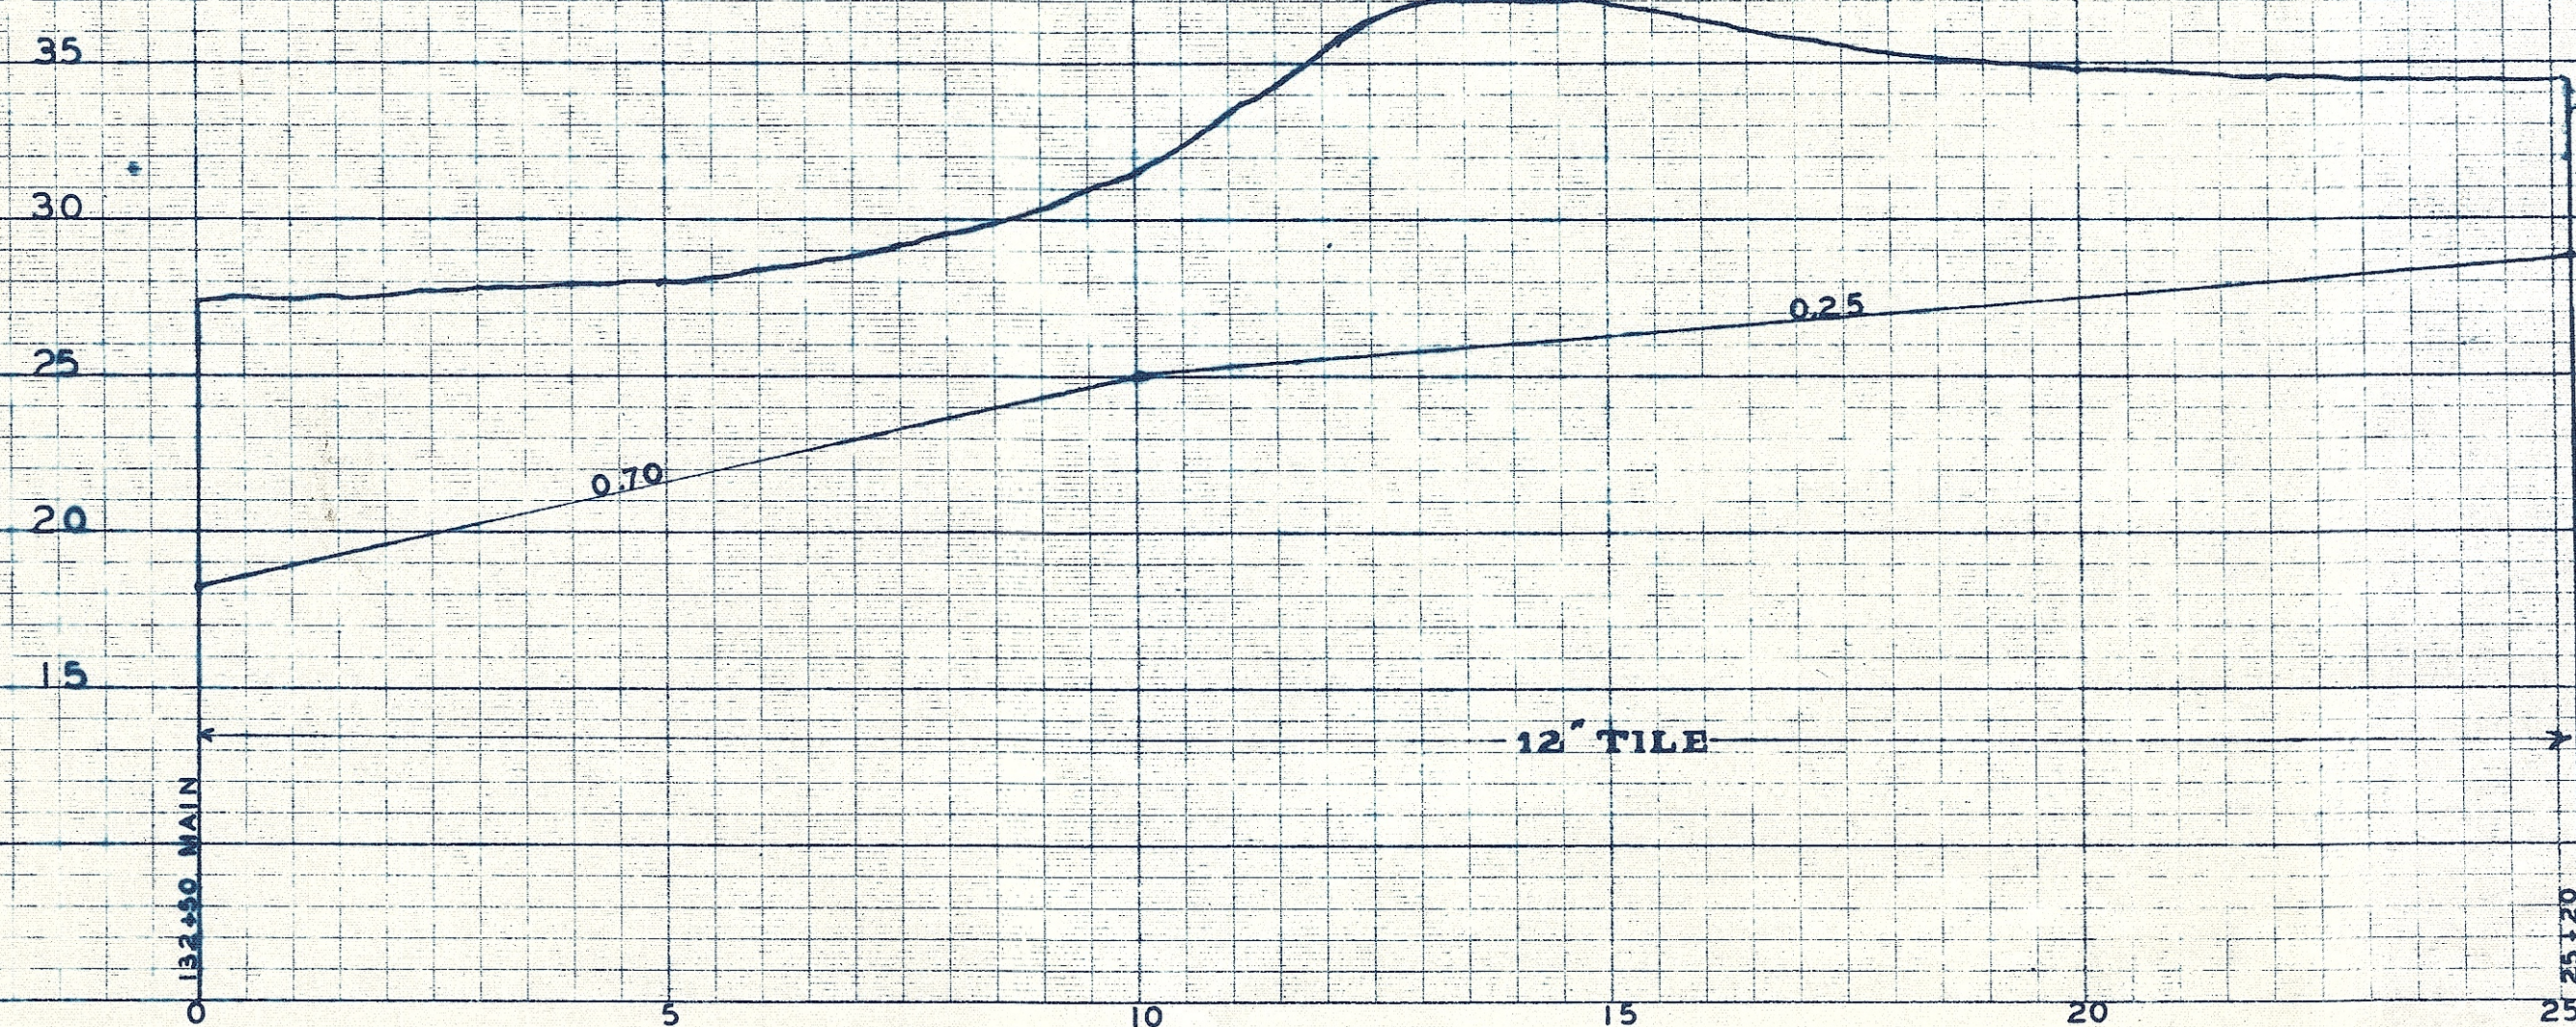

KEUFFEL & ESSER CO.
 NEW YORK

TRADE STANDARD MARK
 100% RECYCLED PAPER
 MADE IN U.S.A.

KEUFFEL & ESSER CO.
 NEW YORK

TRADE STANDARD MARK
 100% RECYCLED PAPER
 MADE IN U.S.A.




DRAINAGE-DISTRICT-NO. 29

SAC COUNTY, IOWA

SACTWP.

T86N-R35W

AUGUST 20, 1909

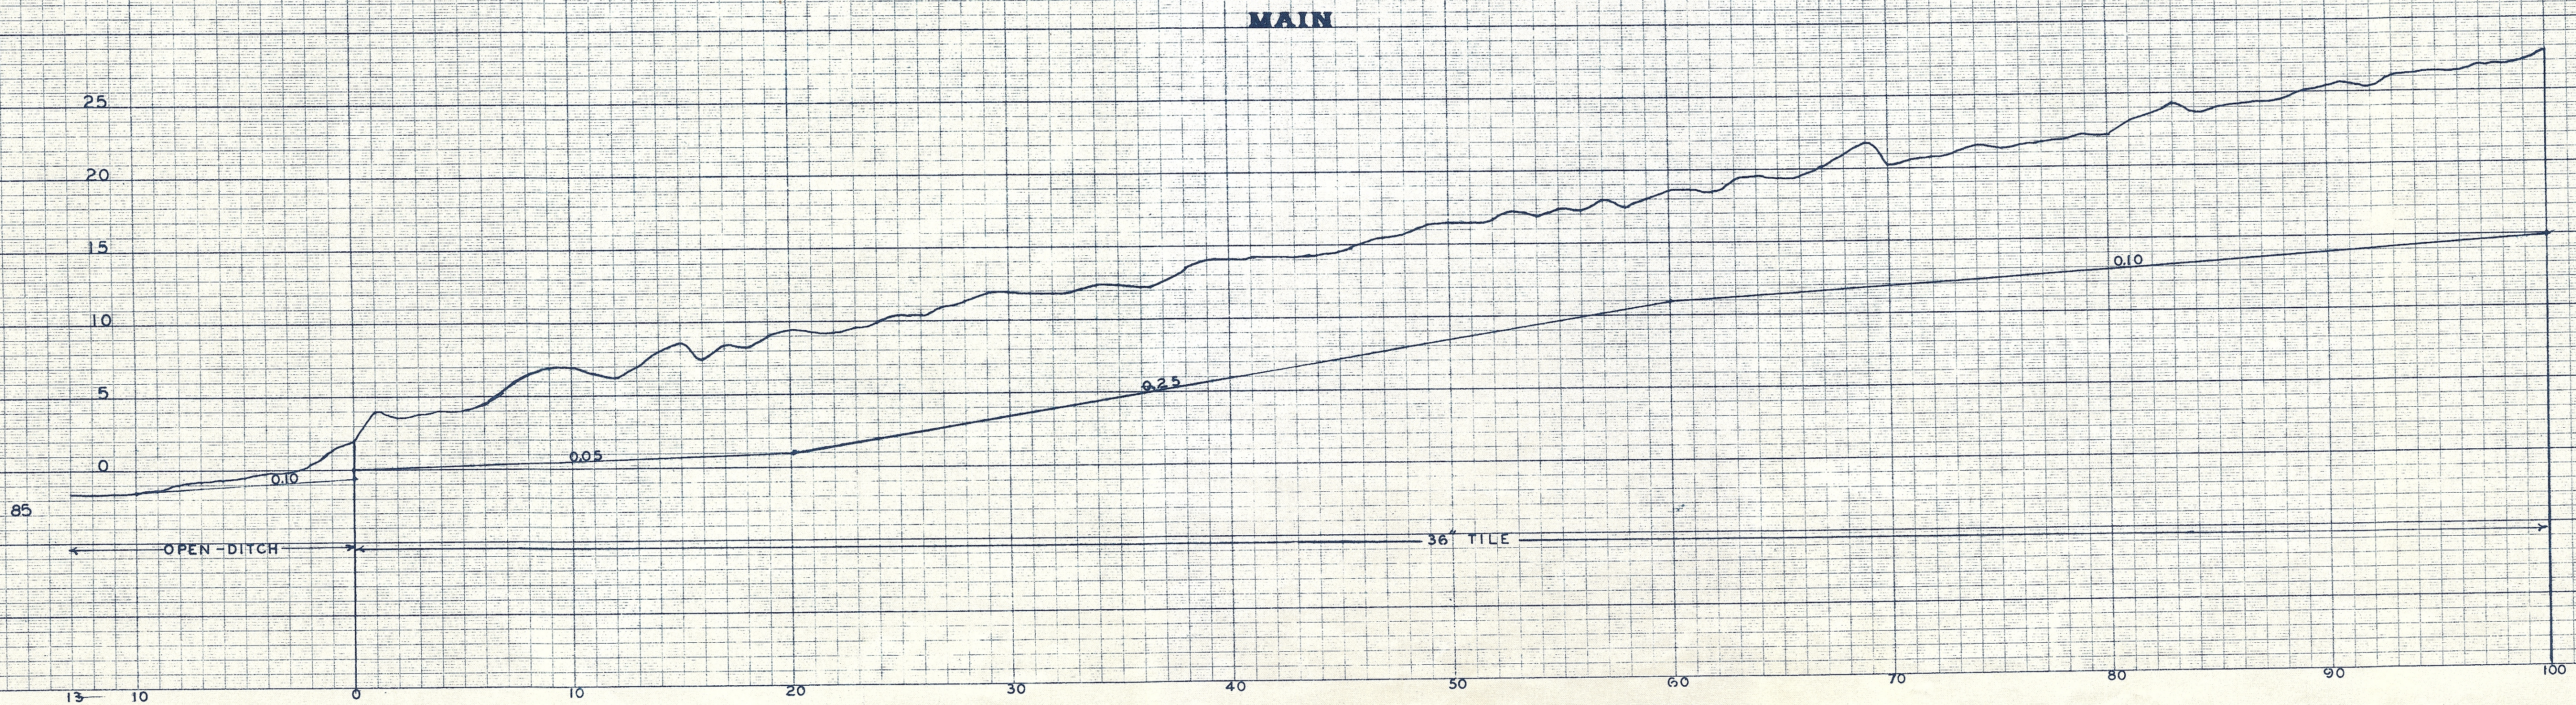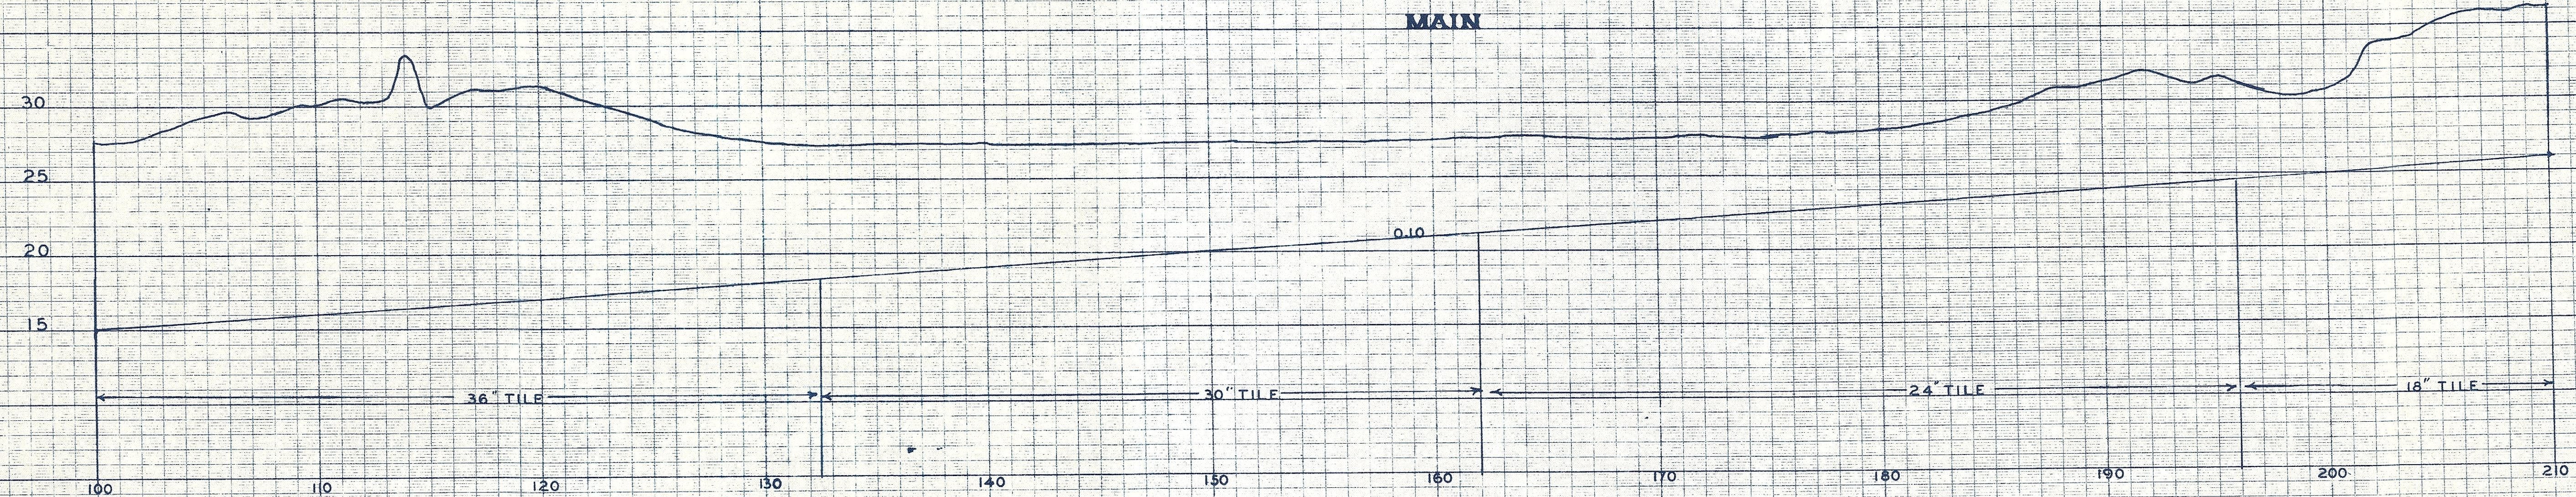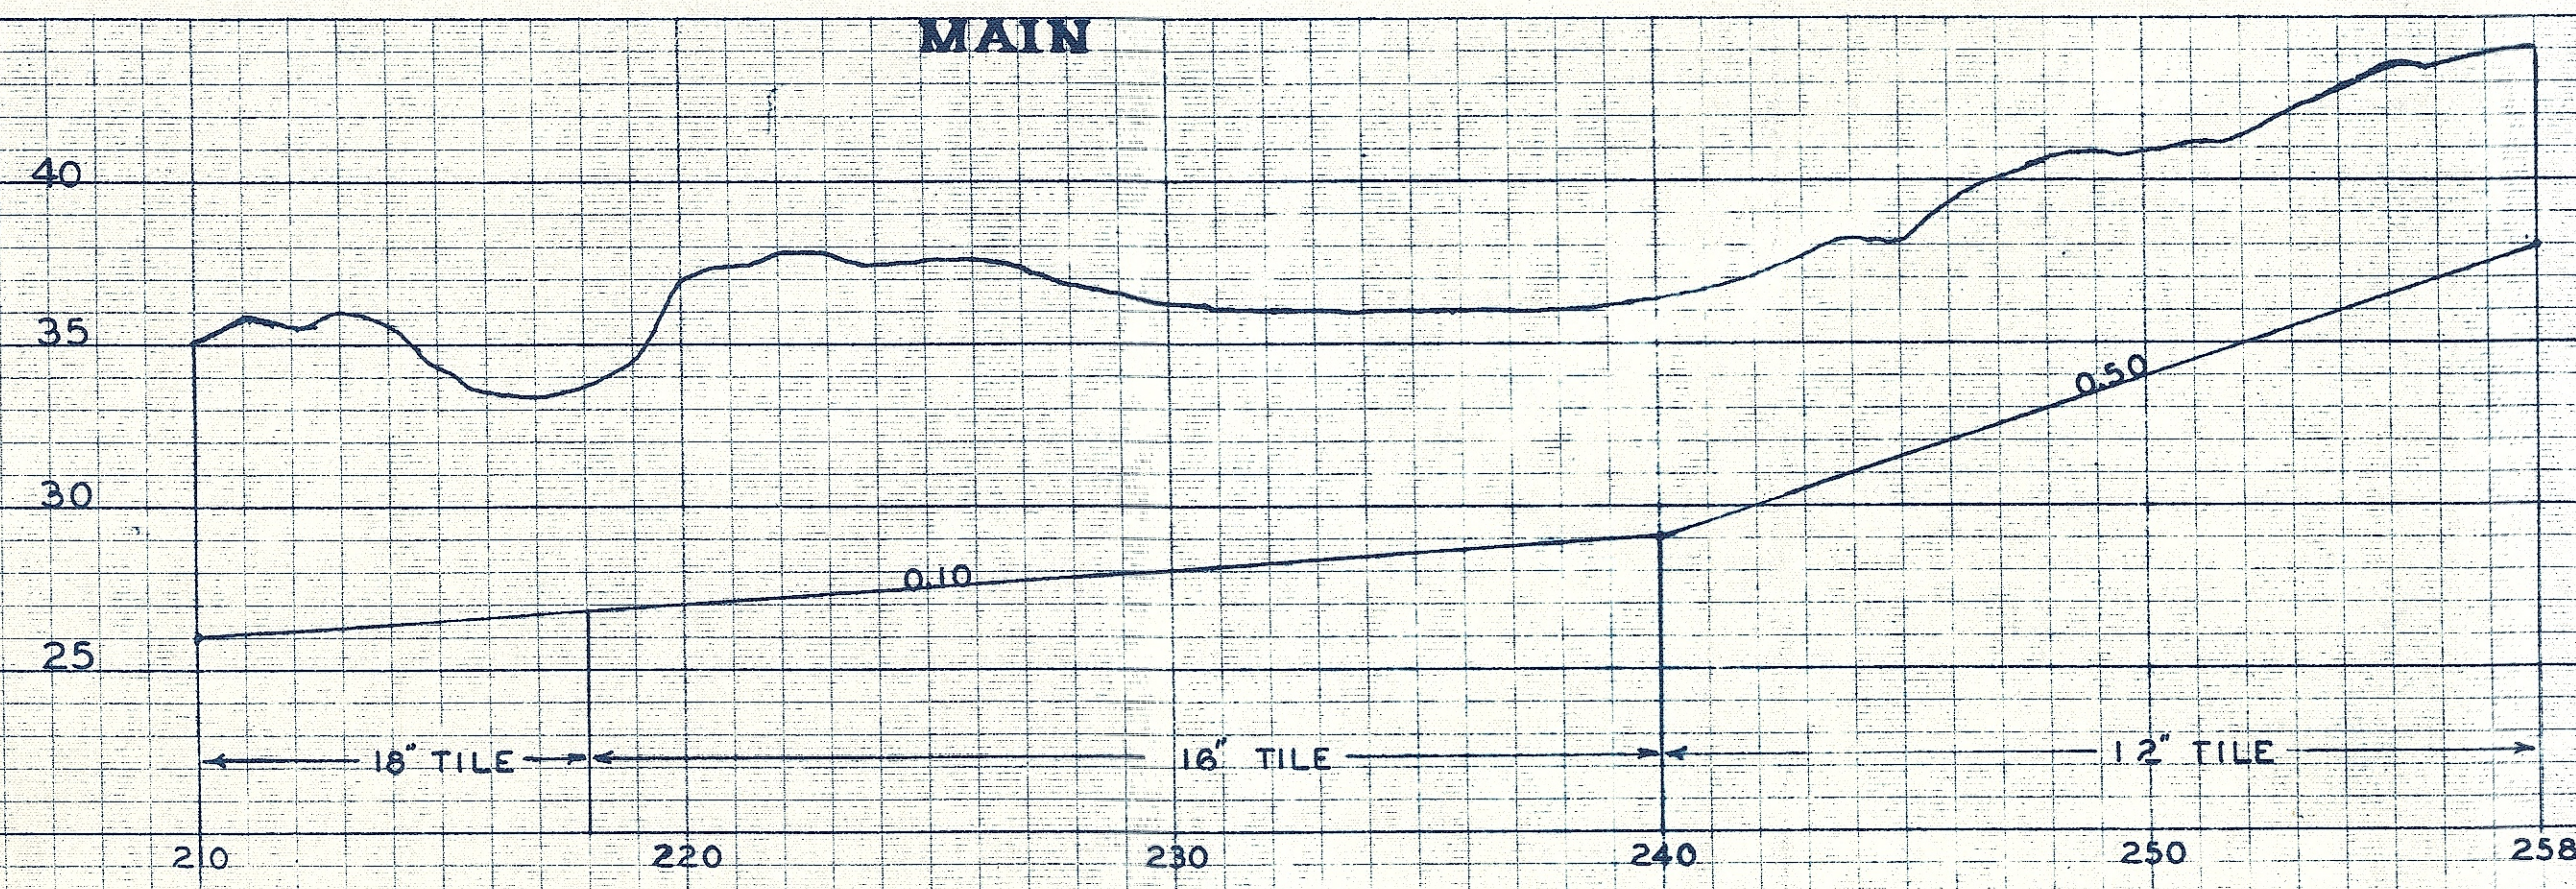

TRADE STANDARD MARK
REV. 11-1-1907
PROFILE PLATE B 4 X 50
100% BLUE PAPER
MADE IN U.S.A.

KEUFFEL & ESSER CO.
NEW YORK

TRADE STANDARD MARK
REV. 11-1-1907
PROFILE PLATE B 4 X 50
100% BLUE PAPER
MADE IN U.S.A.

KEUFFEL & ESSER CO.
NEW YORK

SHEET NO. 1

DRAINAGE-DISTRICT NO. 29

SAC COUNTY, IOWA


SAC TWP.

T86N-R35W


AUGUST 20, 1909




BRANCH "D"

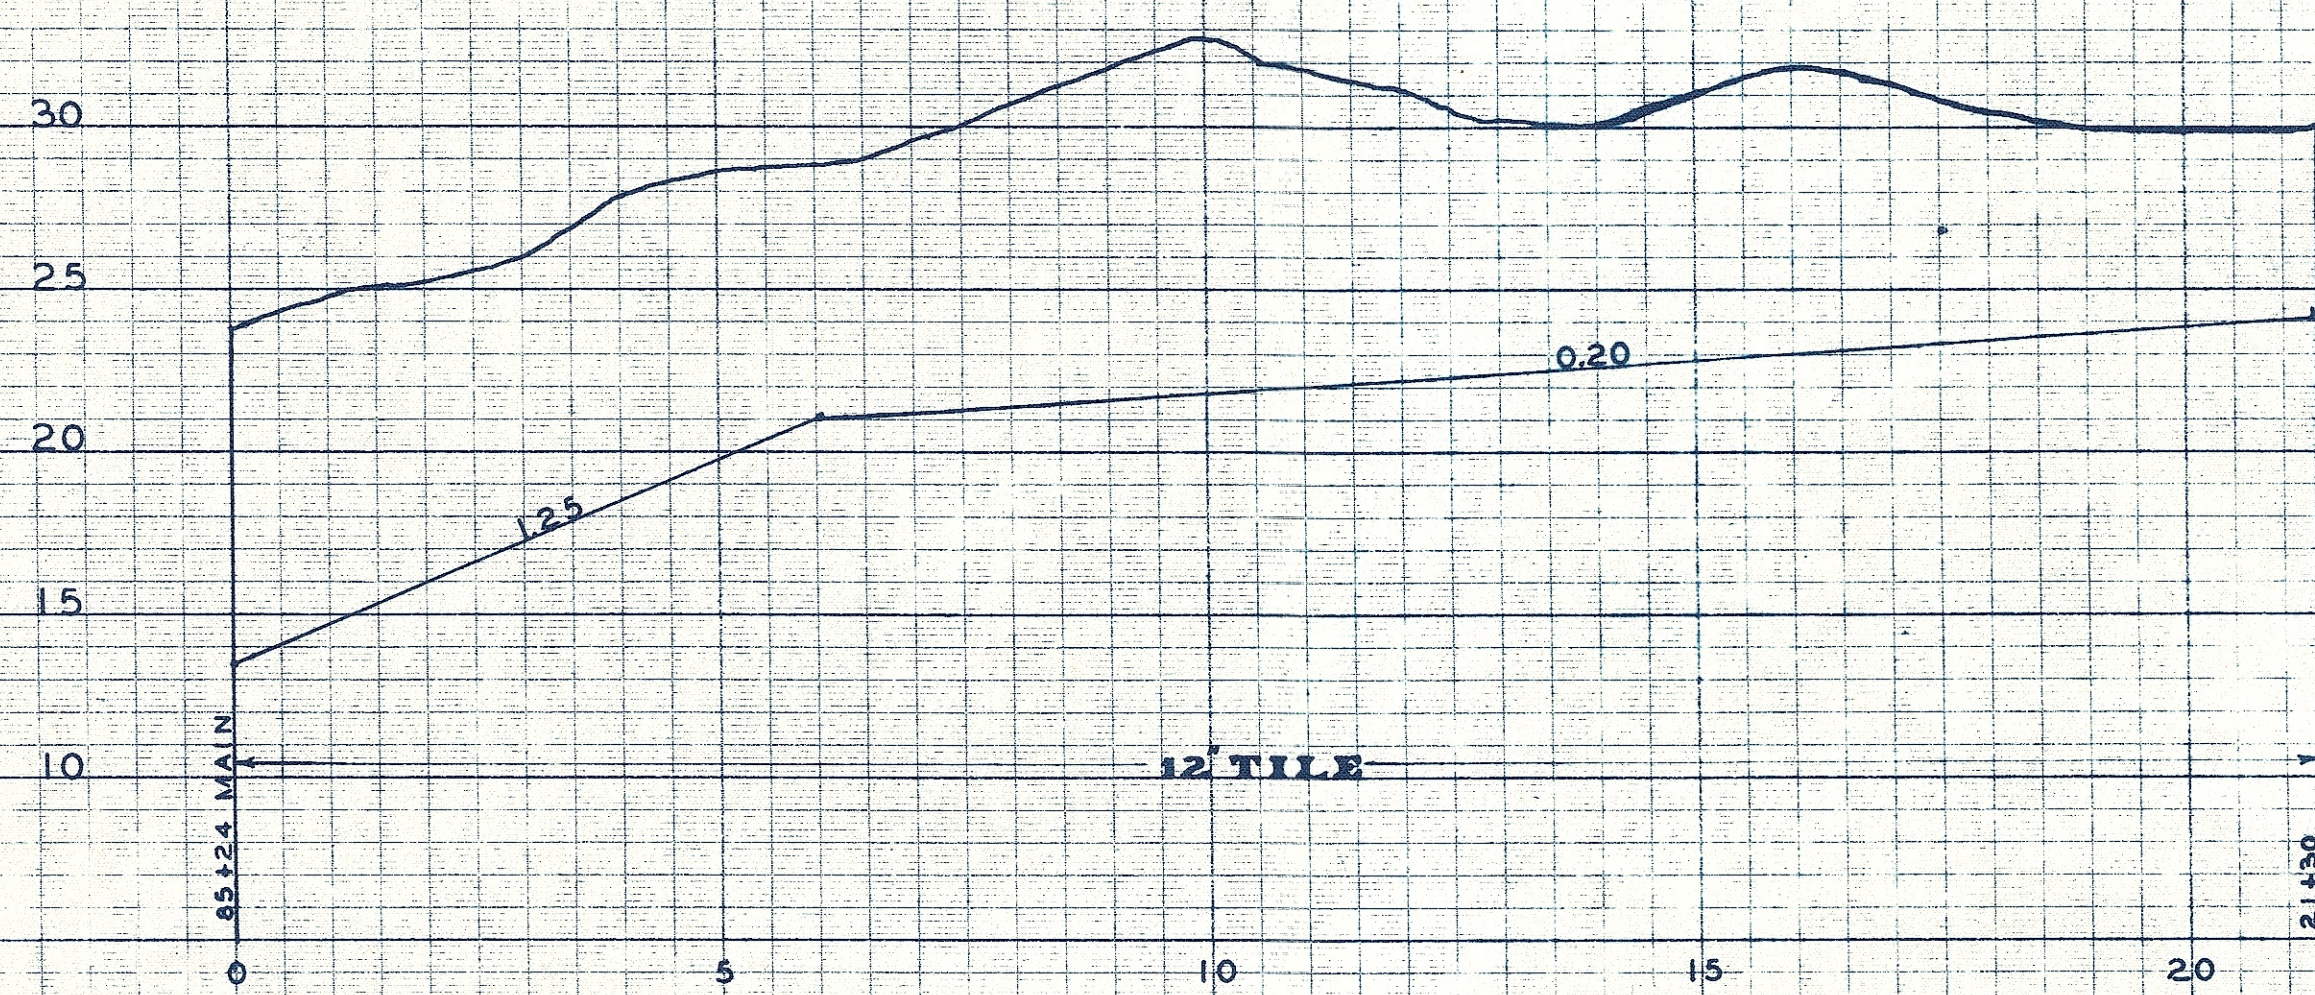


BRANCH "E"

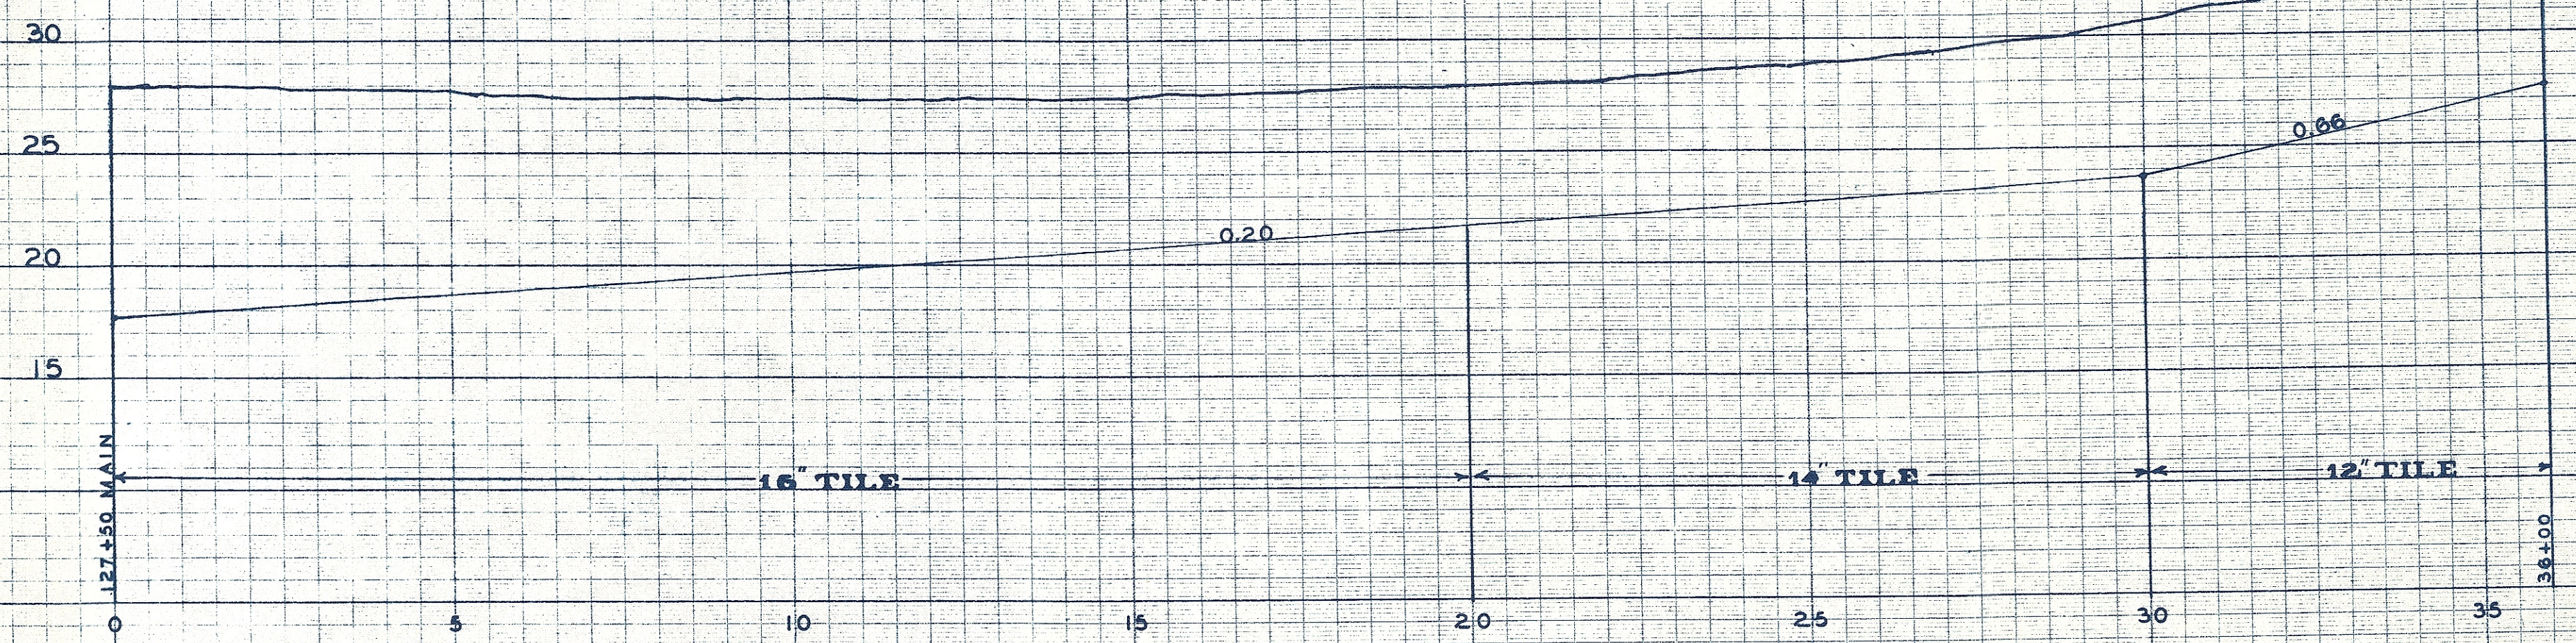


BRANCH "A"

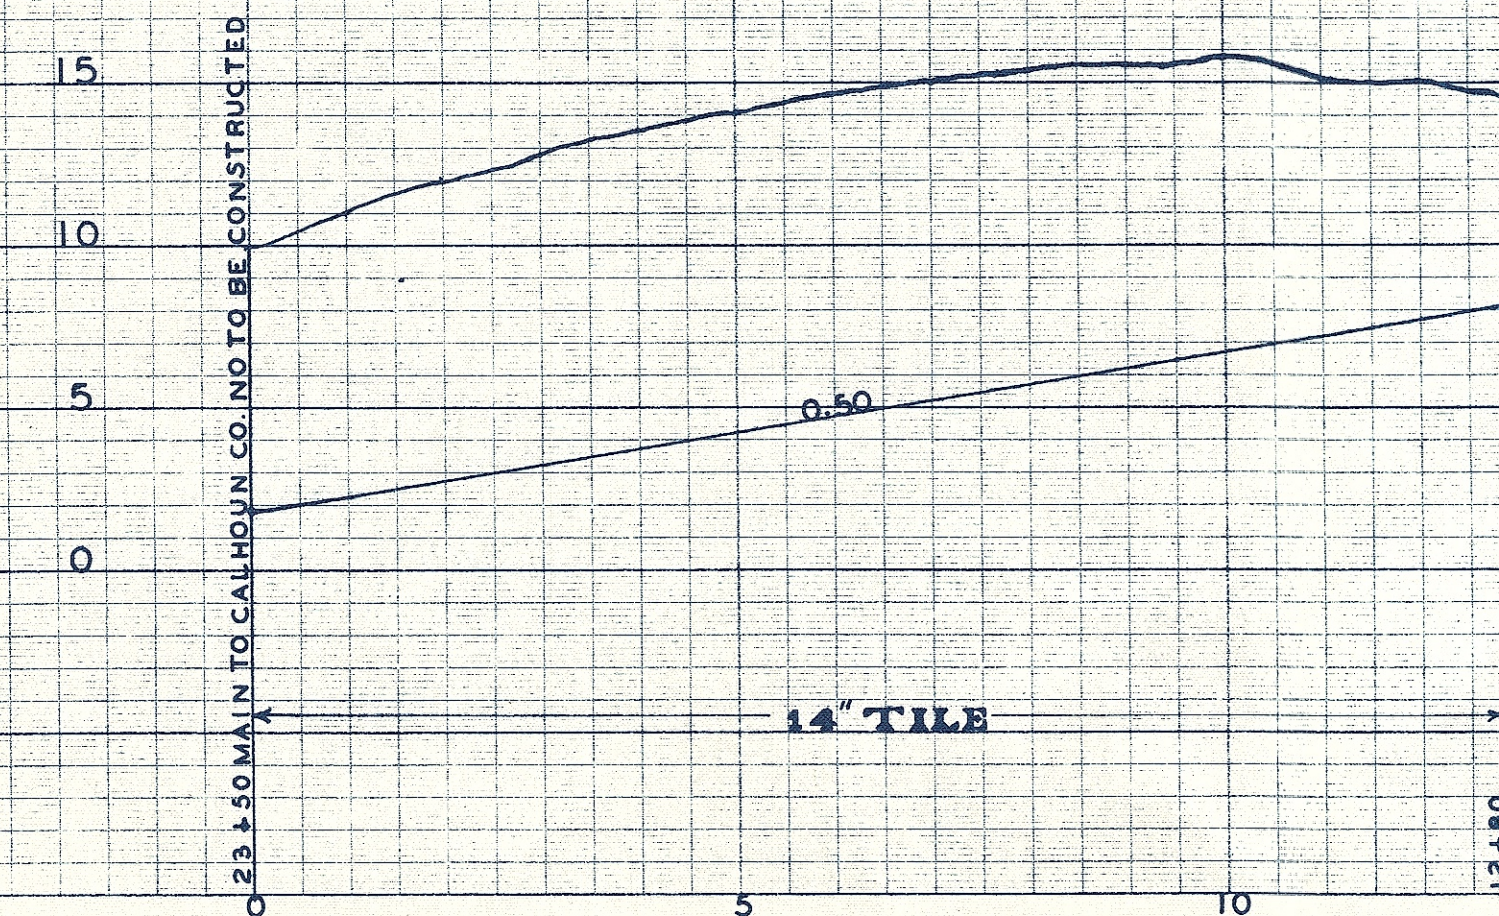

BRANCH "B"

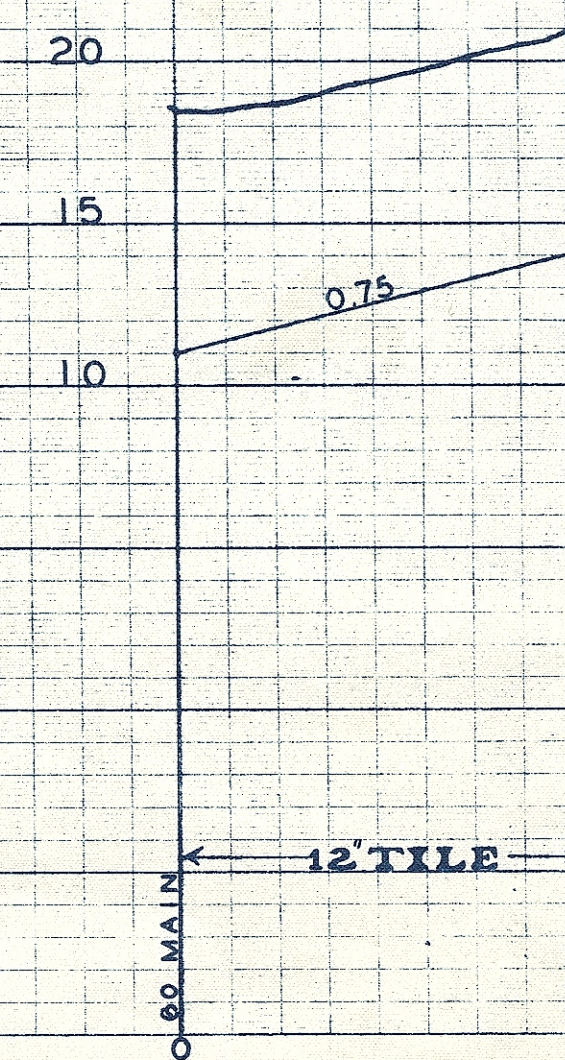

BRANCH "C"

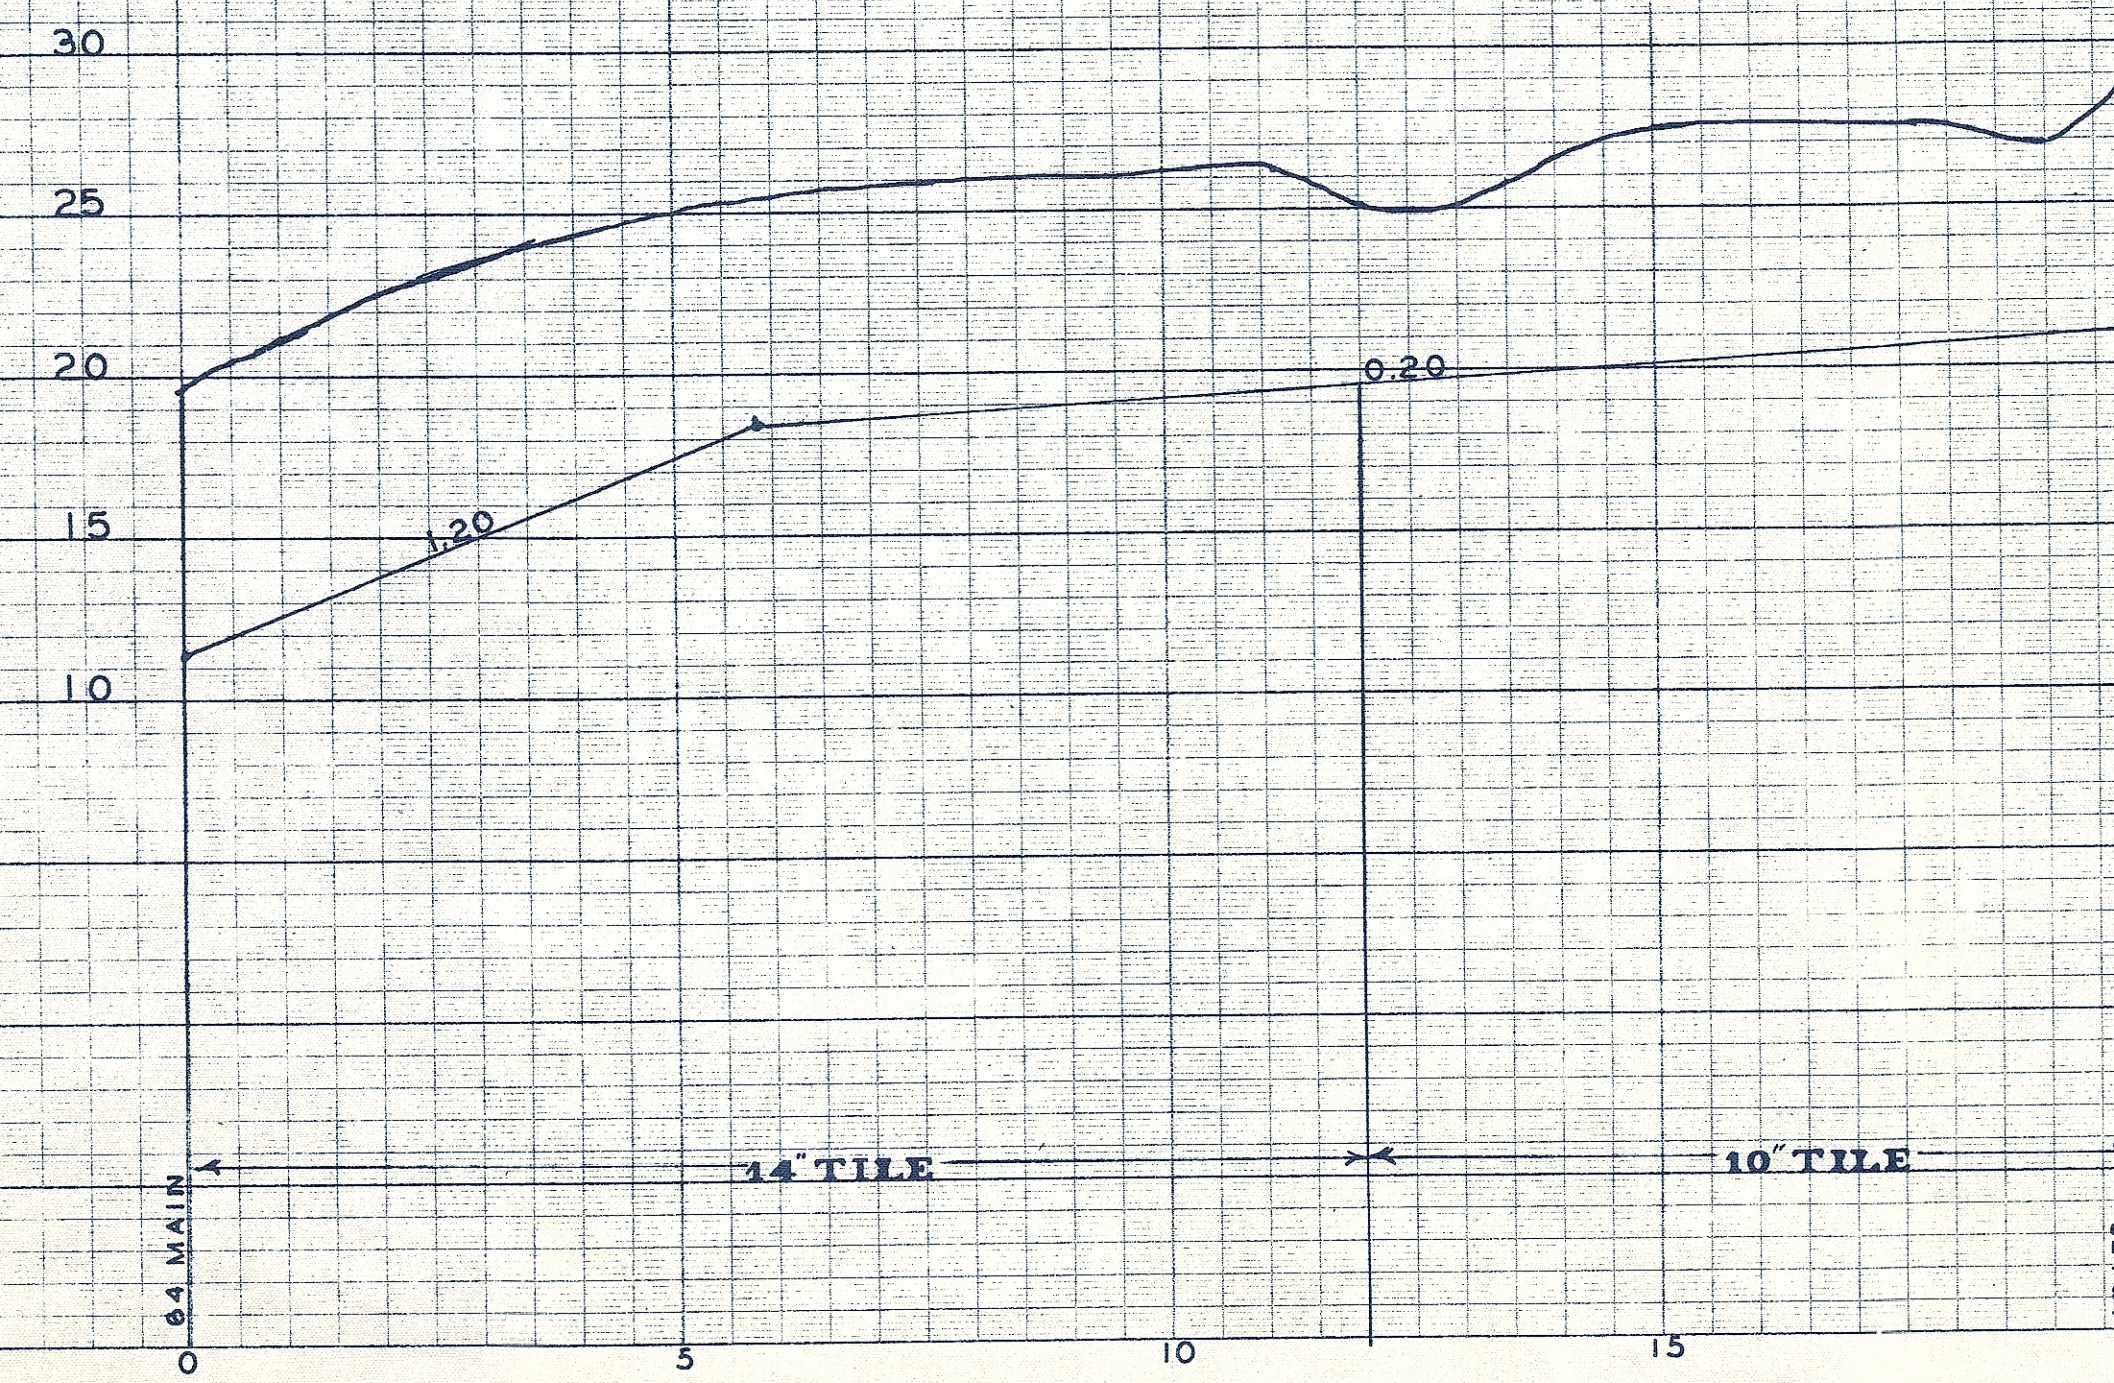

SHEET NO. 2

KEUFFEL & ESSER CO.
NEW YORK


TRADE STANDARD MARK
REGISTERED
PROFILE PLATE 5 4 X 30
MADE IN U.S.A.

KEUFFEL & ESSER CO.
NEW YORK

TRADE STANDARD MARK
REGISTERED
PROFILE PLATE 5 4 X 30
MADE IN U.S.A.


55

**DRAINAGE-DISTRICT
NO. 29
SAC COUNTY, IOWA
SAC TWP.
T86N-R35W
AUGUST 20, 1909**

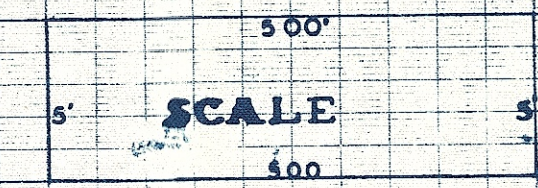


SHEET NO. 4


BRANCH K

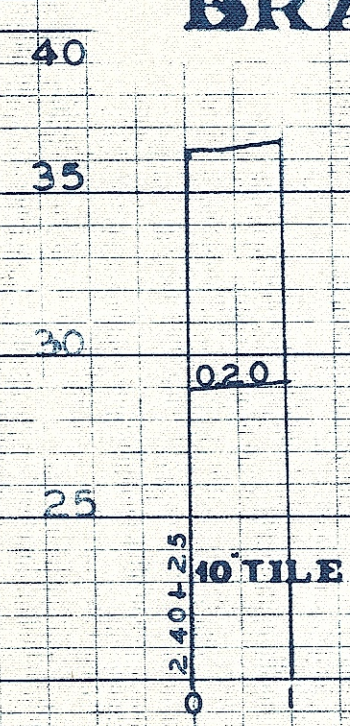


BRANCH A-J

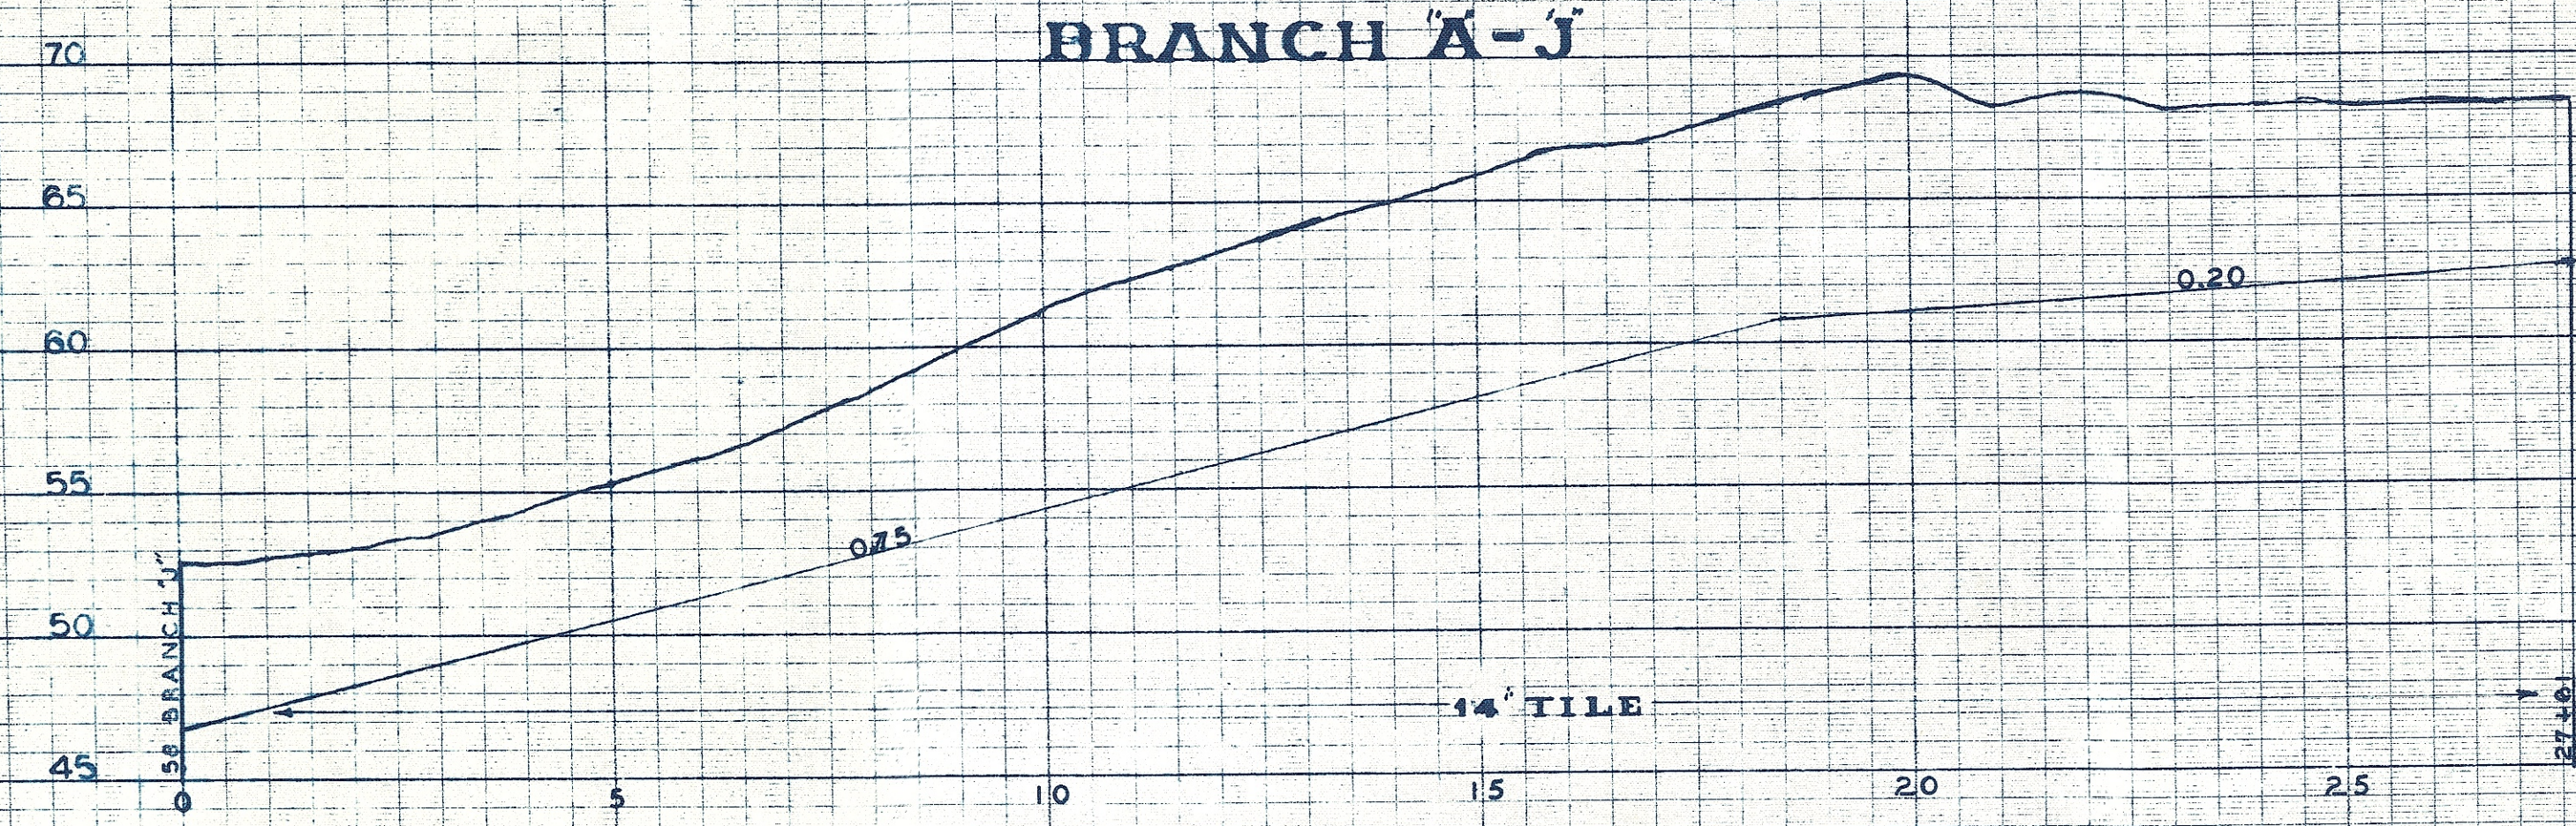


BRANCH H

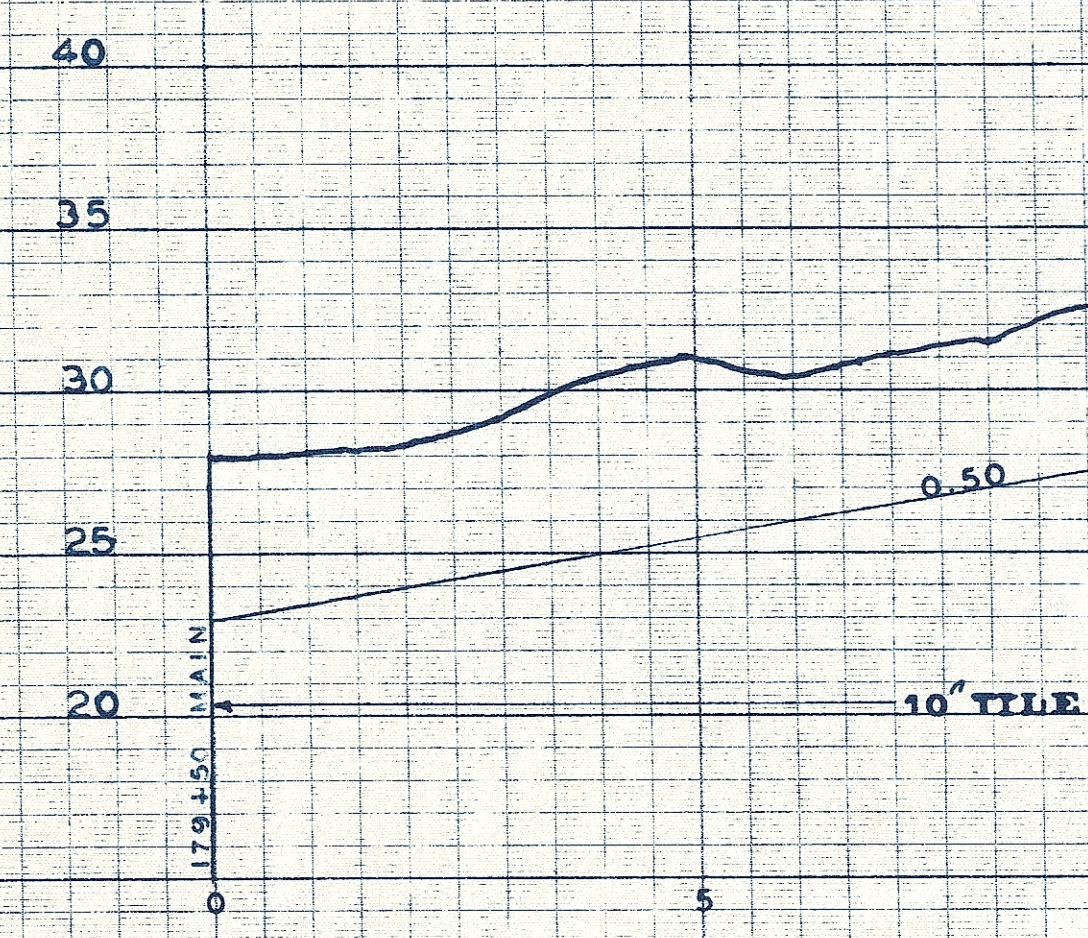


BRANCH I

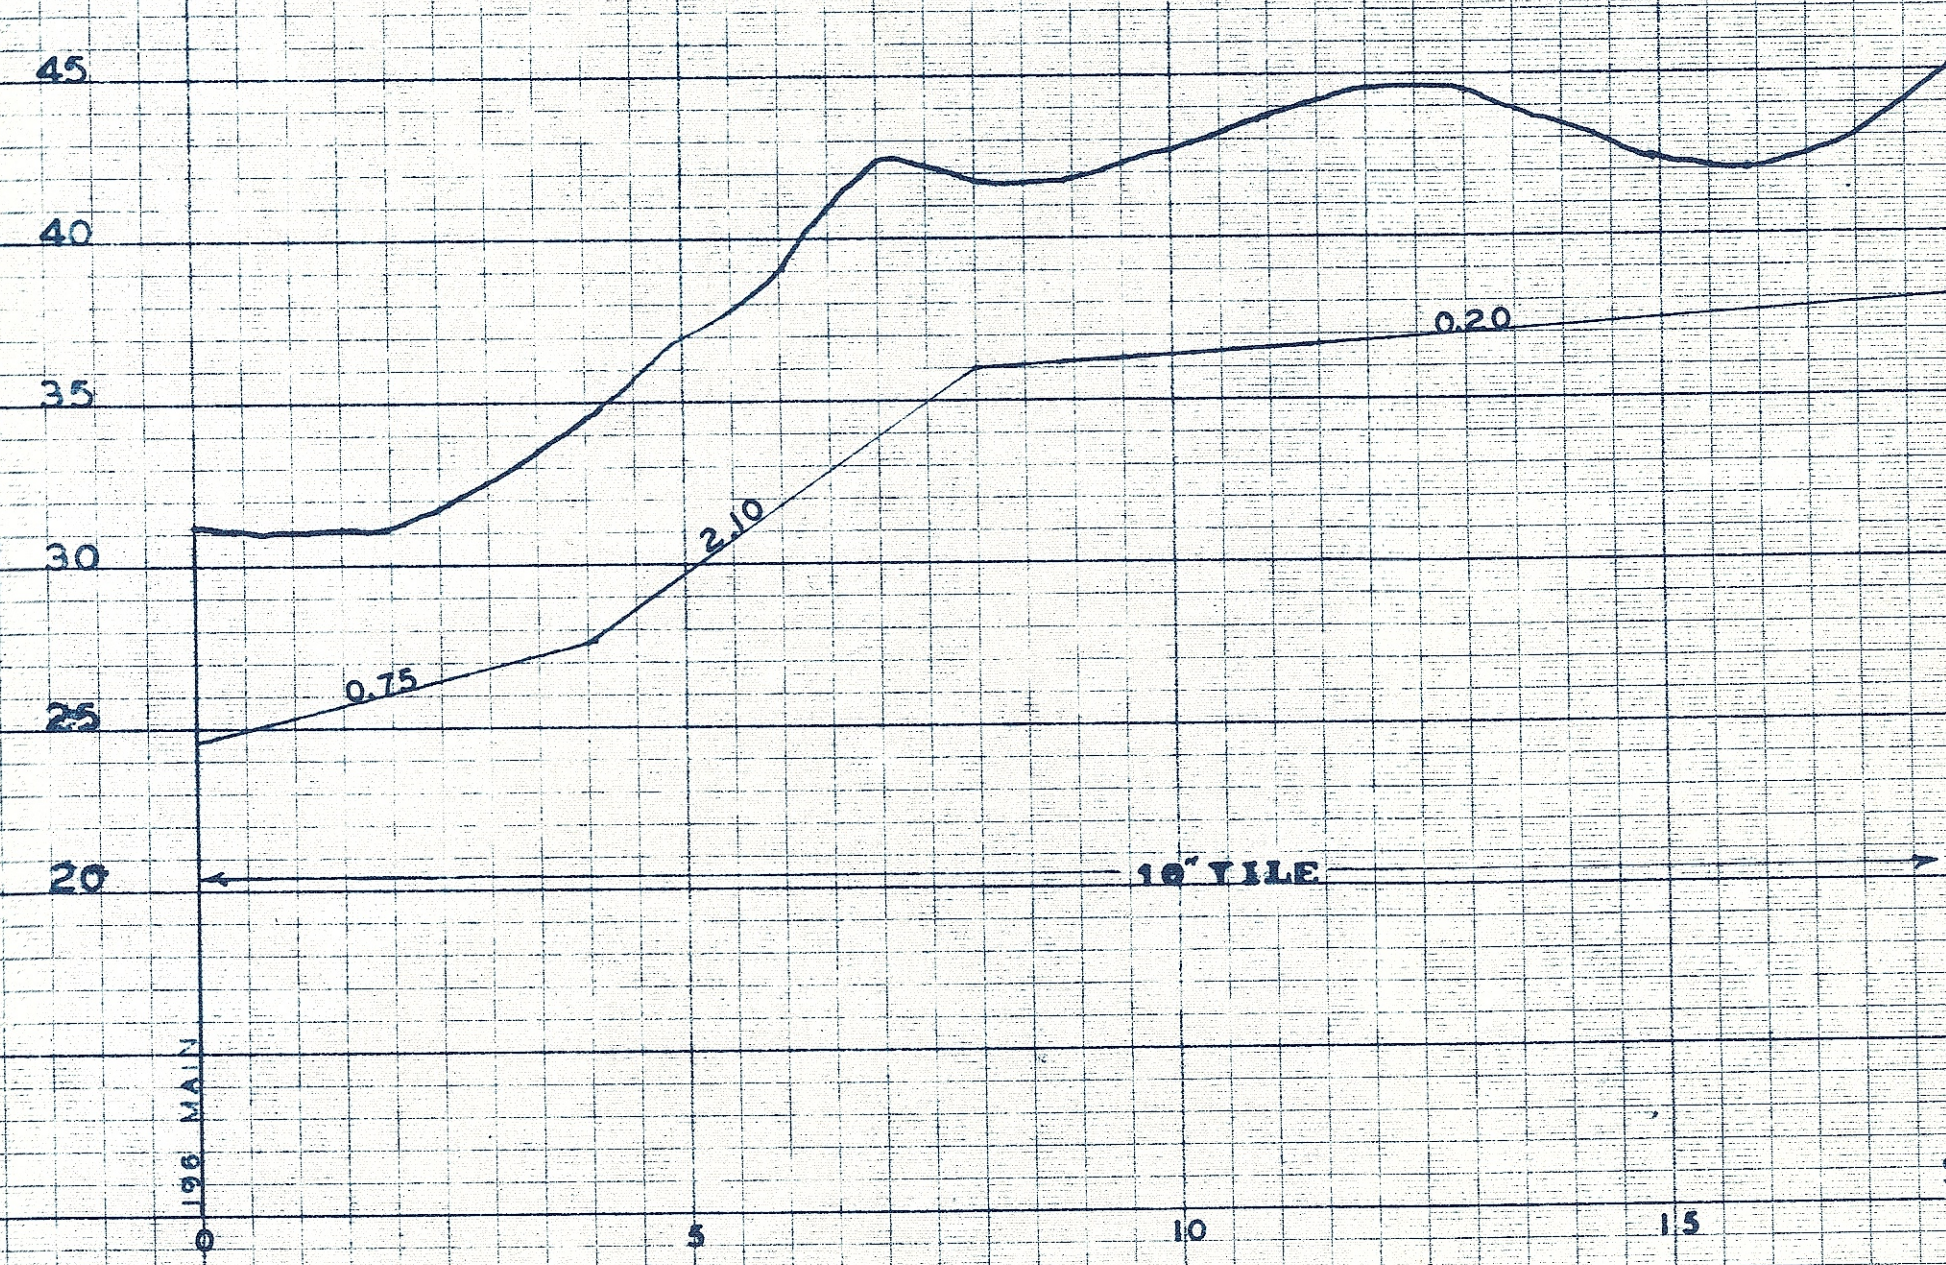


BRANCH L

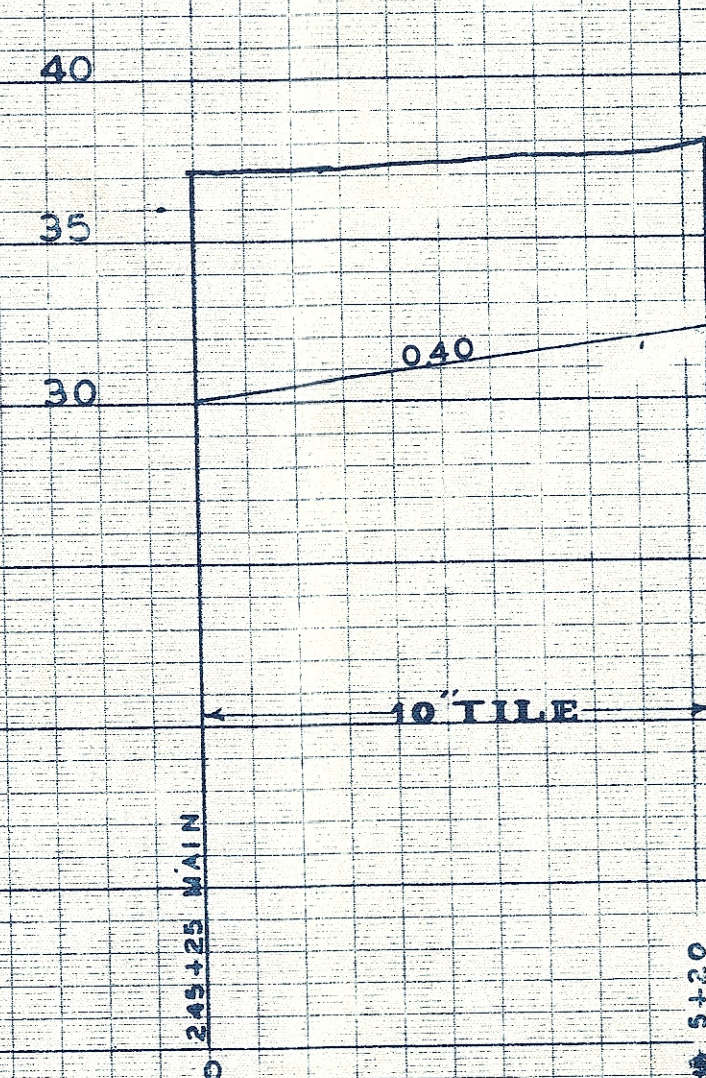

BRANCH B-G

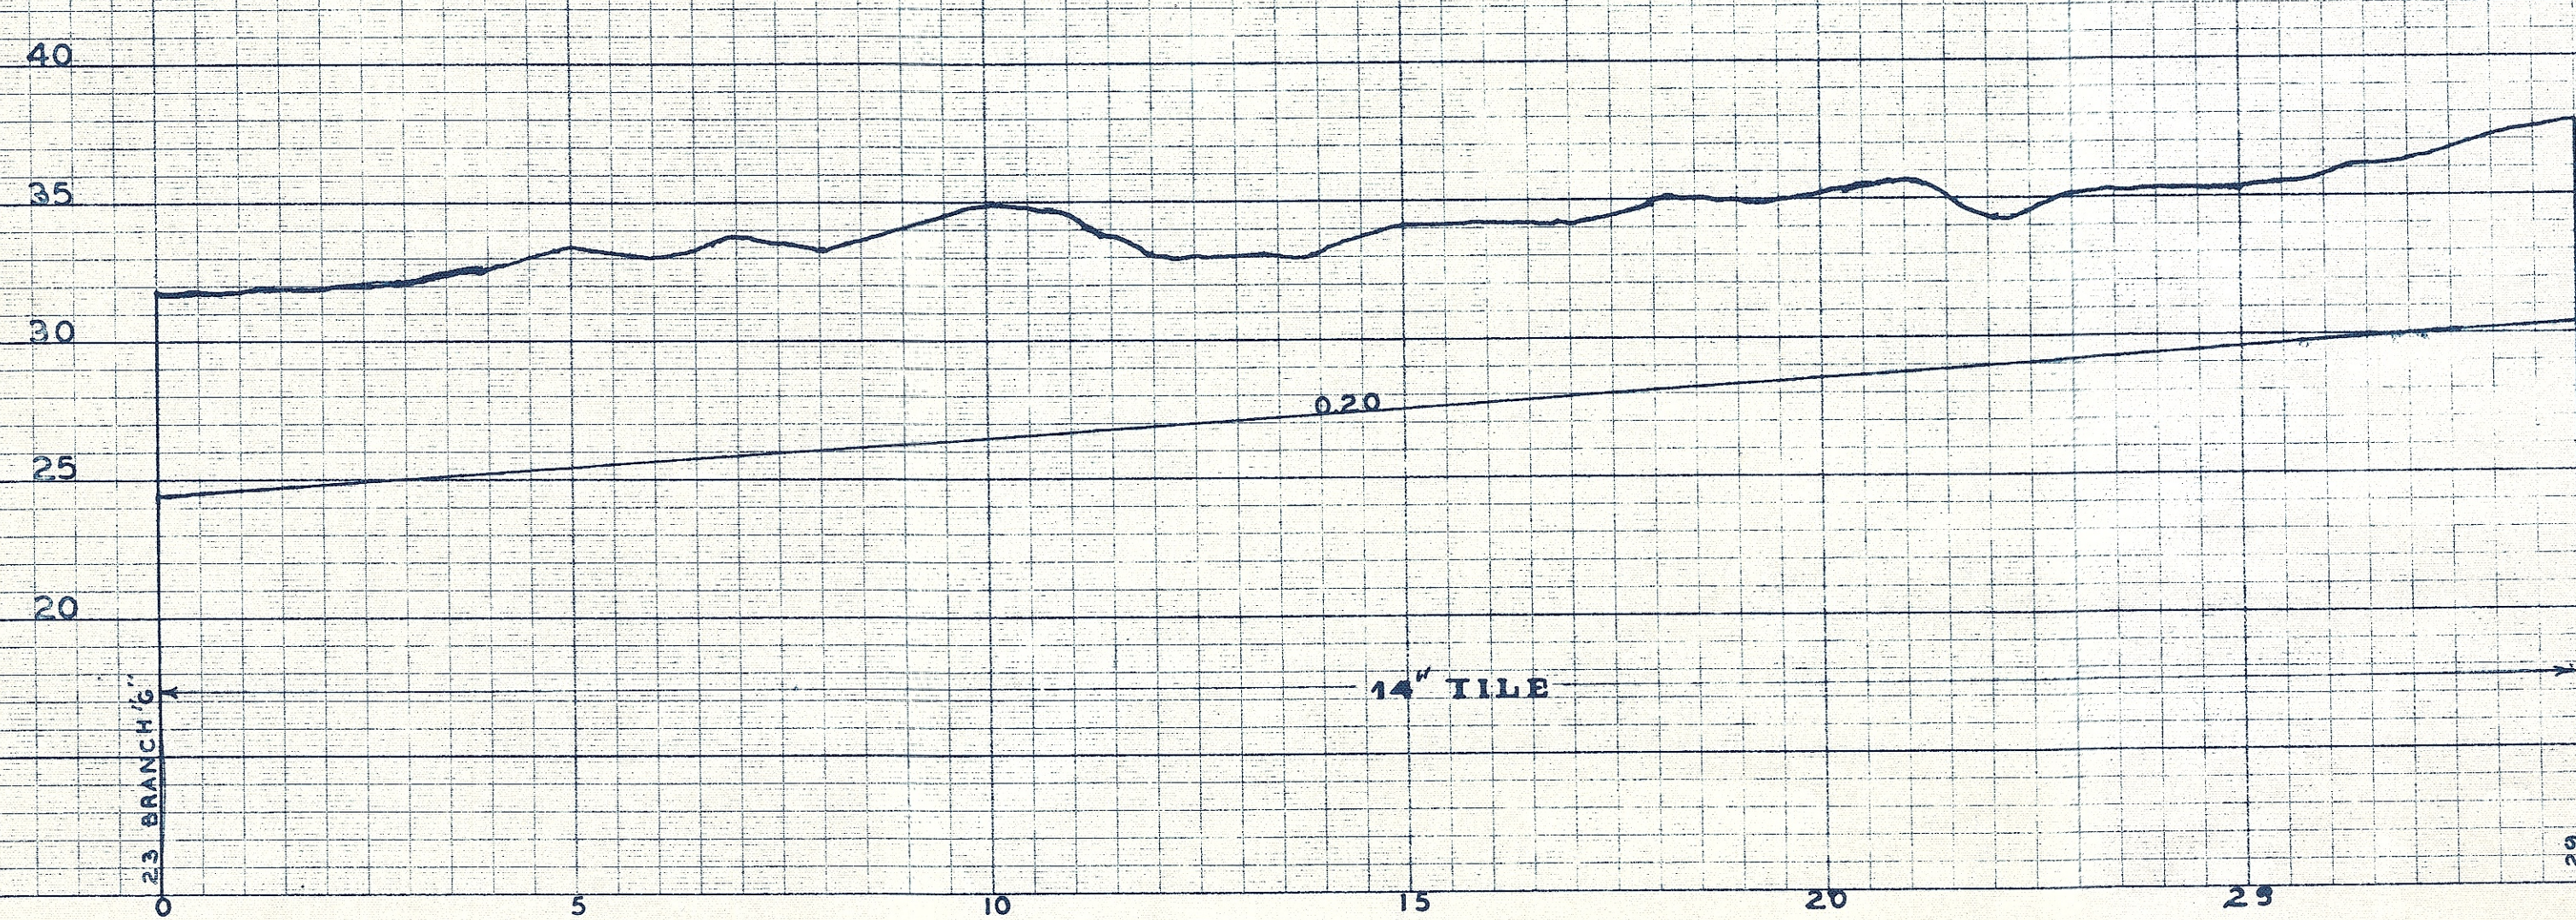

BRANCH C-G

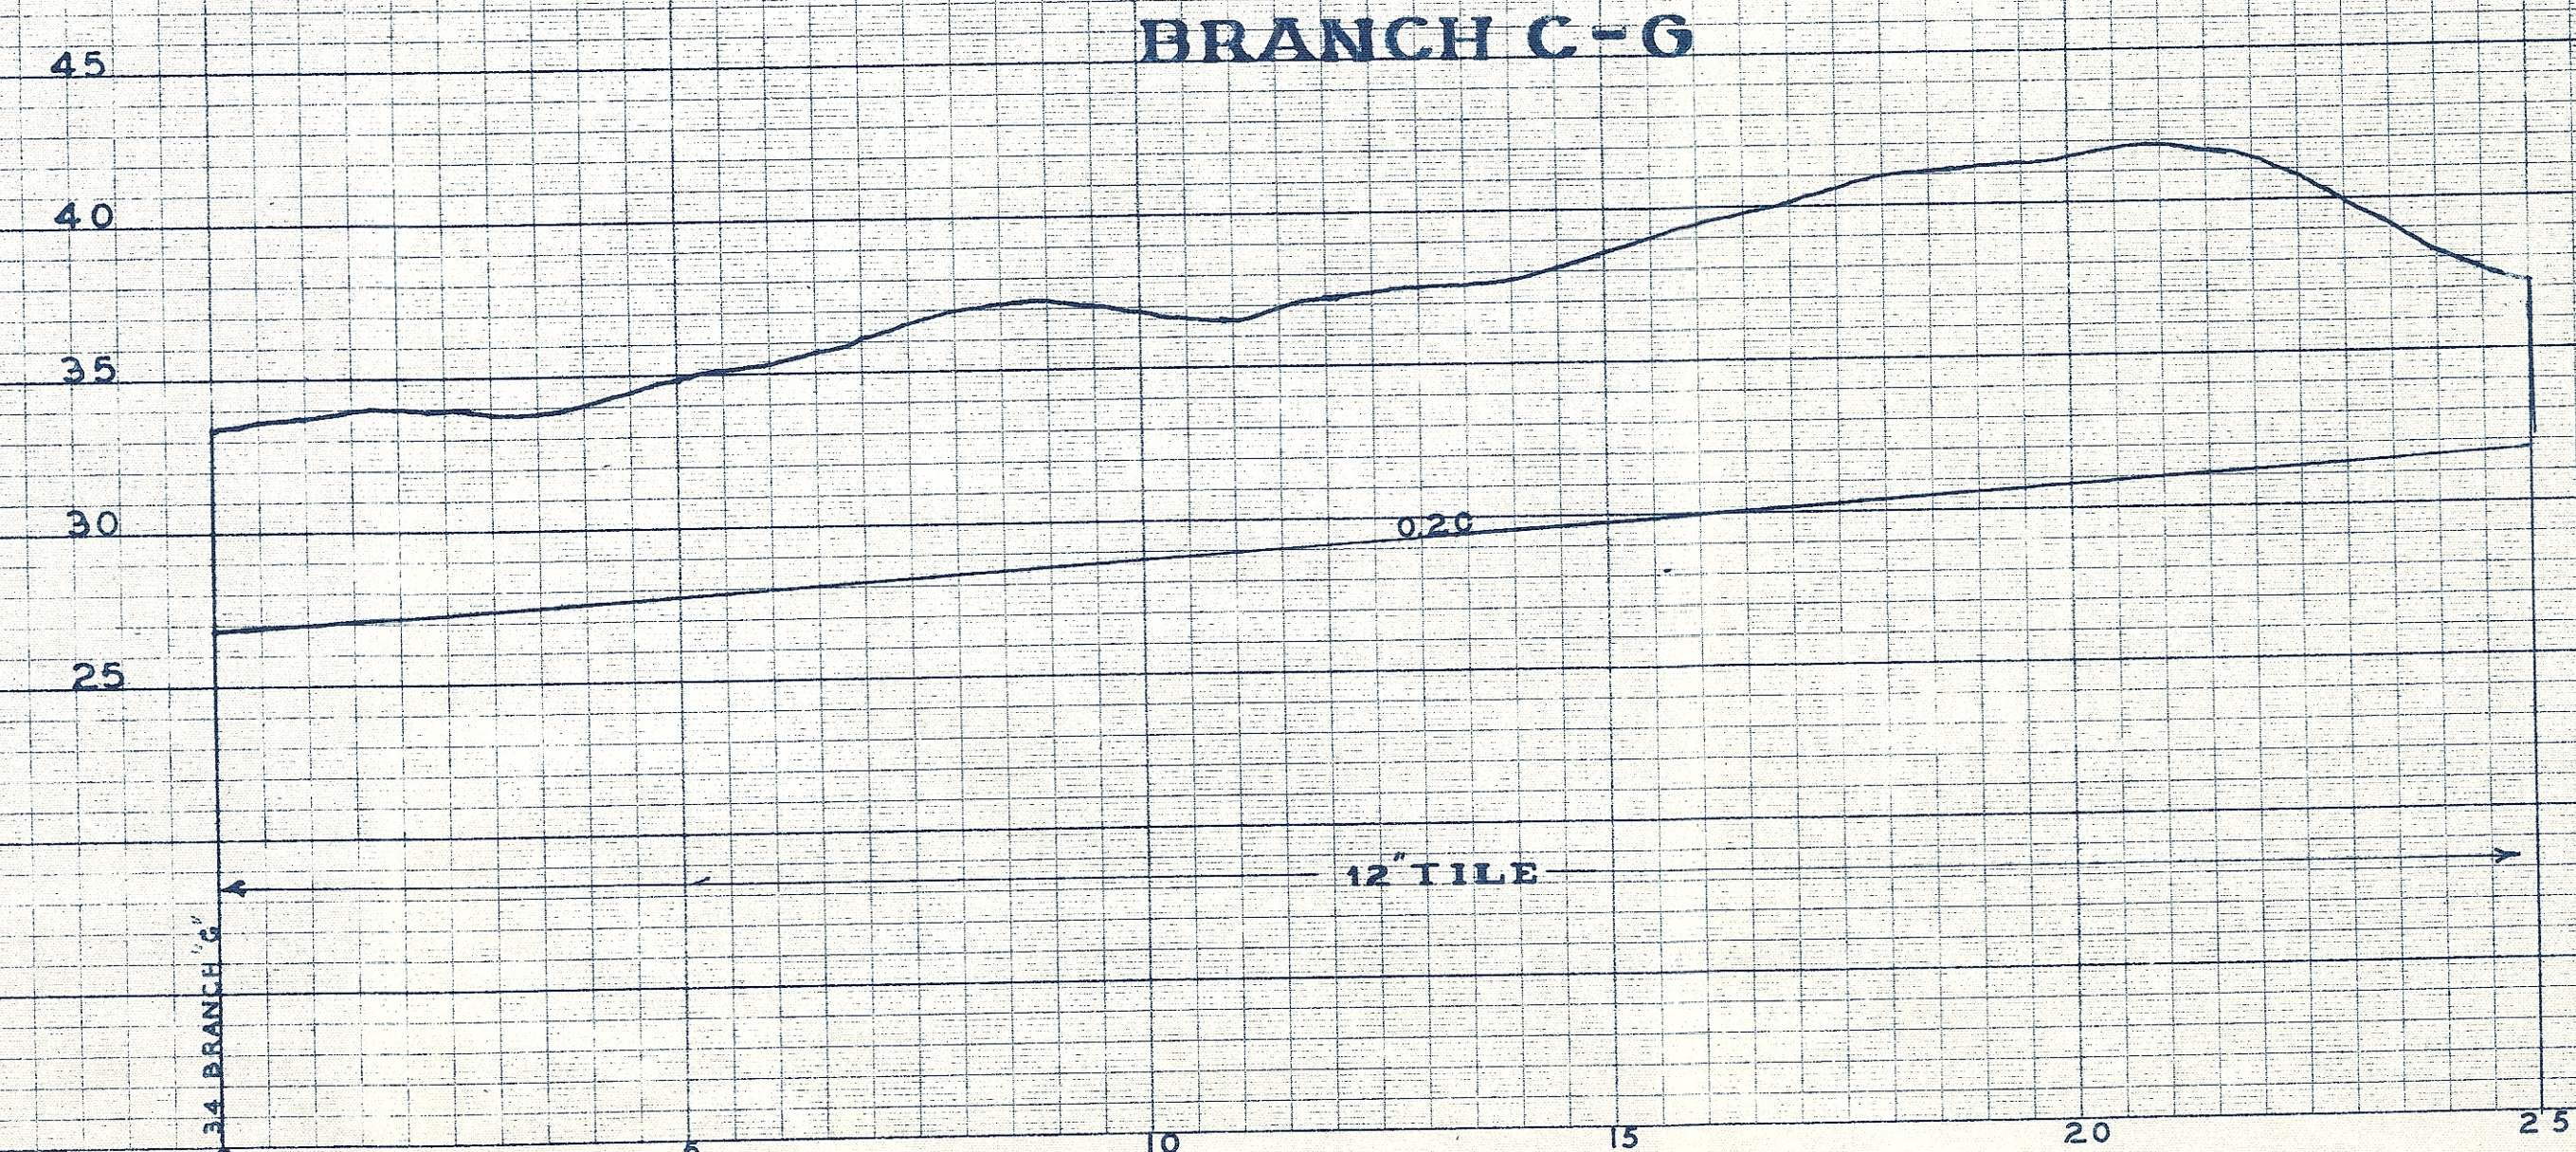

TRAFFIC STANDARD MARK
200 LBS. PER SQ. FT.
PROFILE PLATE B 4 X 30
100% RAIL RAIL
MADE IN U.S.A.

KEUFFEL & ESSER CO.
NEW YORK

TRAFFIC STANDARD MARK
200 LBS. PER SQ. FT.
PROFILE PLATE B 4 X 30
100% RAIL RAIL
MADE IN U.S.A.

KEUFFEL & ESSER CO.
NEW YORK

DRAINAGE-DISTRICT-NO.29


SAC COUNTY, IOWA

SAC TWP.

T86N-R35W


AUGUST 20, 1909

BRANCH 'J'

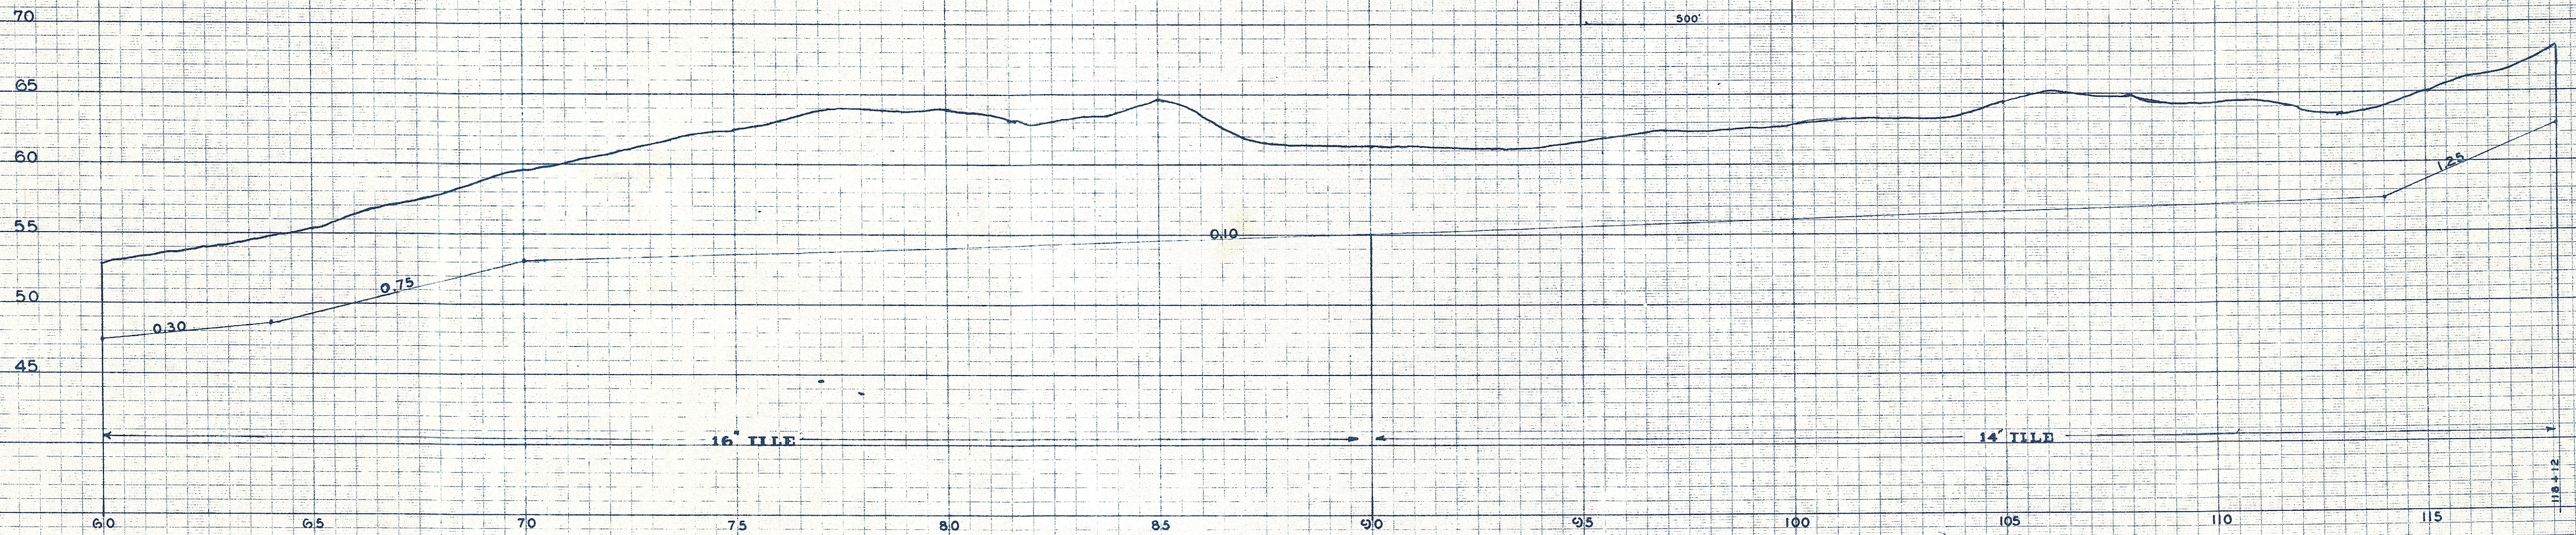

SHEET NO. 5

BRANCH 'J'

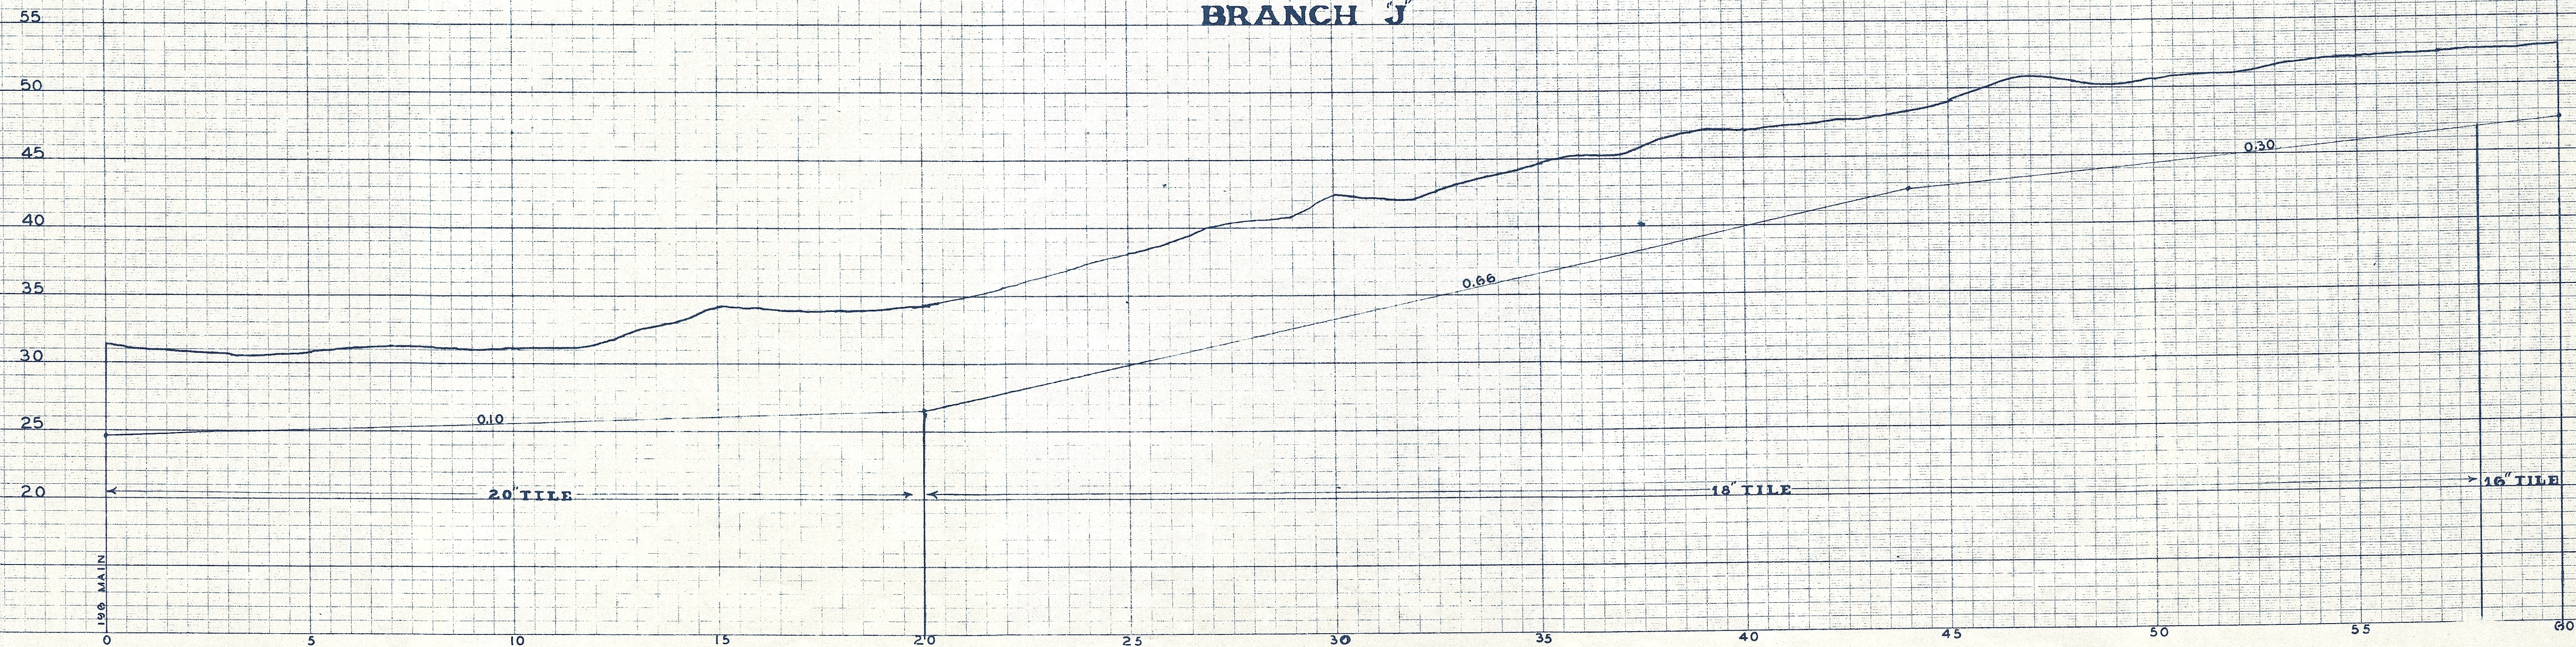

TRADE STANDARD MARK
KEUFFEL & ESSER CO.
NEW YORK

KEUFFEL & ESSER CO.
NEW YORK

TRADE STANDARD MARK
KEUFFEL & ESSER CO.
NEW YORK

KEUFFEL & ESSER CO.
NEW YORK

TRADE STANDARD MARK
KEUFFEL & ESSER CO.
NEW YORK